
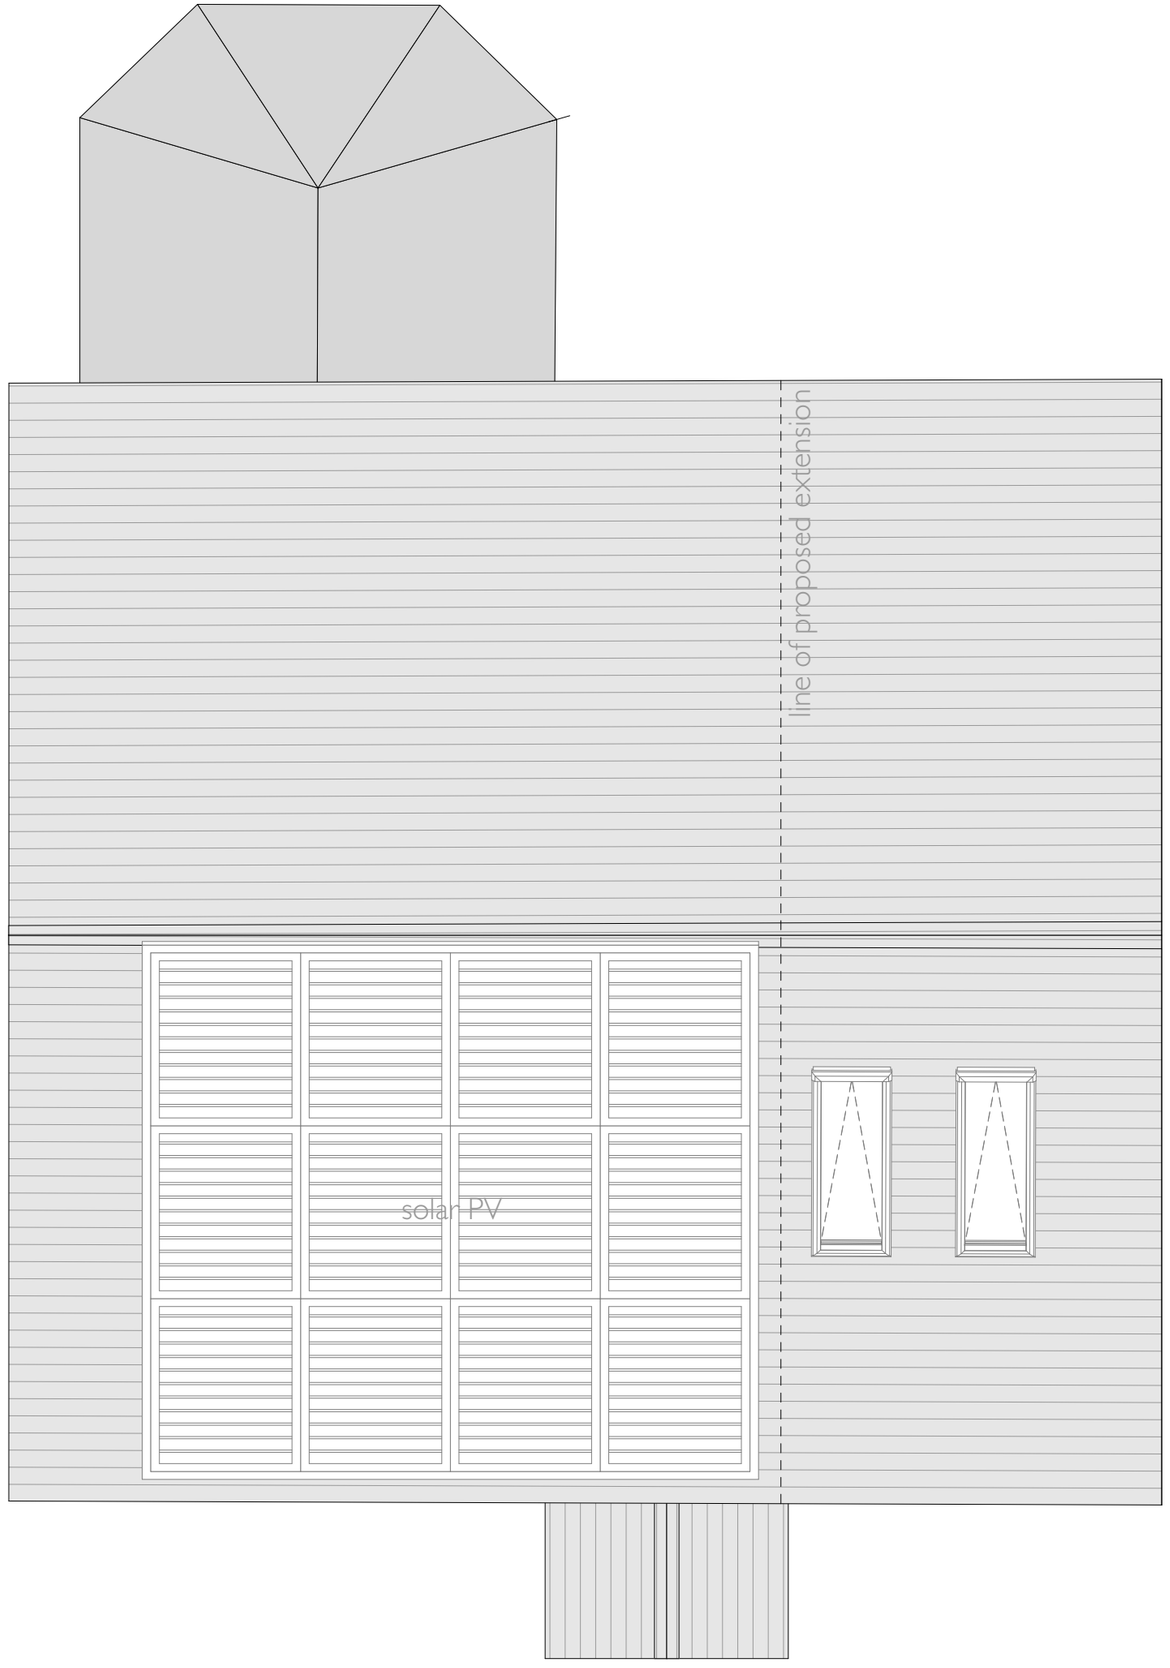


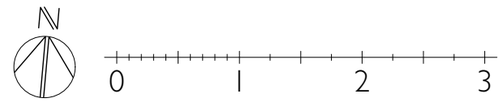

PMR ARCHITECTURE

Sheridan House
112 - 116 Western Road
Hove, BN3 1DD

01273 980820
brighton@pmr-architecture.co.uk
www.pmr-architecture.co.uk

Client:	Hannah Page and Wade Crosweller
Project:	23 Shadwells Road, Lancing, BN15 9EN
Drawing Title:	Proposed Roof Plan (1:50)
Drawing No:	25.20_PL_104
Revision:	A
Date:	September 2025
Status:	**PLANNING**
Scale:	1:50 @ A3