
41 Hillside Road, Sompting, BN15 0JY
16 August 2019

ADUR DISTRICT COUNCIL

Adur Worthing Boundary

Boundaries

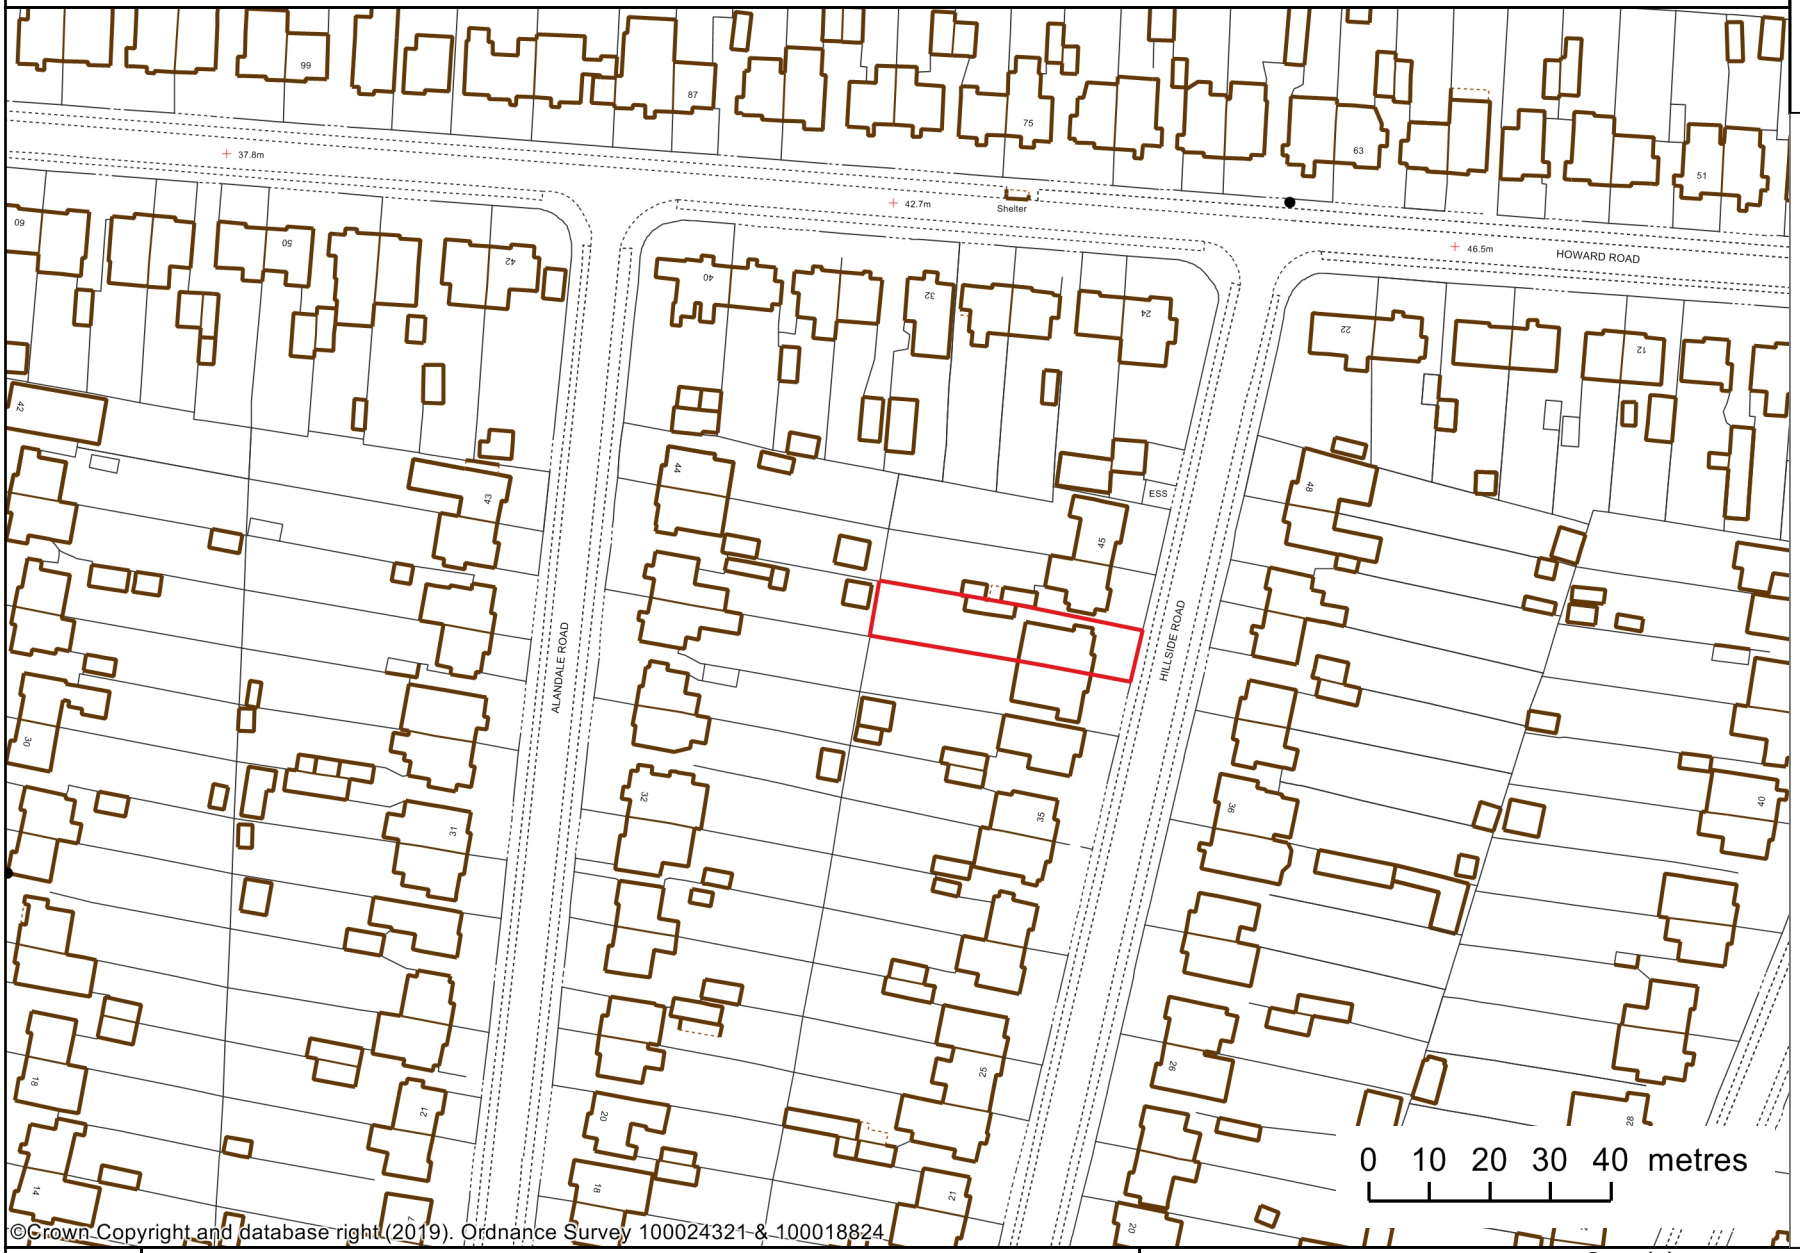

©Crown Copyright and database right (2019). Ordnance Survey 100024321 & 100018824

1:1250 Location plan

Zeki Kurekci

Copyright:
This map is reproduced from Ordnance Survey material with the permission of Ordnanace Survey on behalf of the Controller of Her Majesty's Stationery Office Crown Copyright. Unauthorised reproduction infringes Crown copyright and may lead to prosecution or civil proceedings. Licence Number 100024321 & 100018824, 2019