

Existing

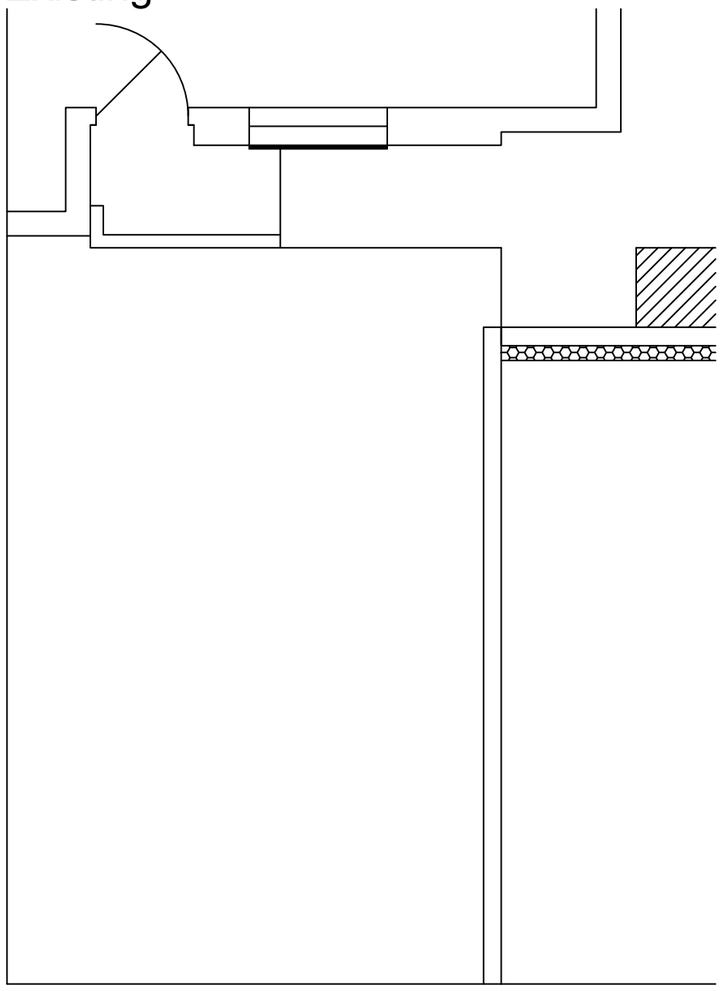

Proposed

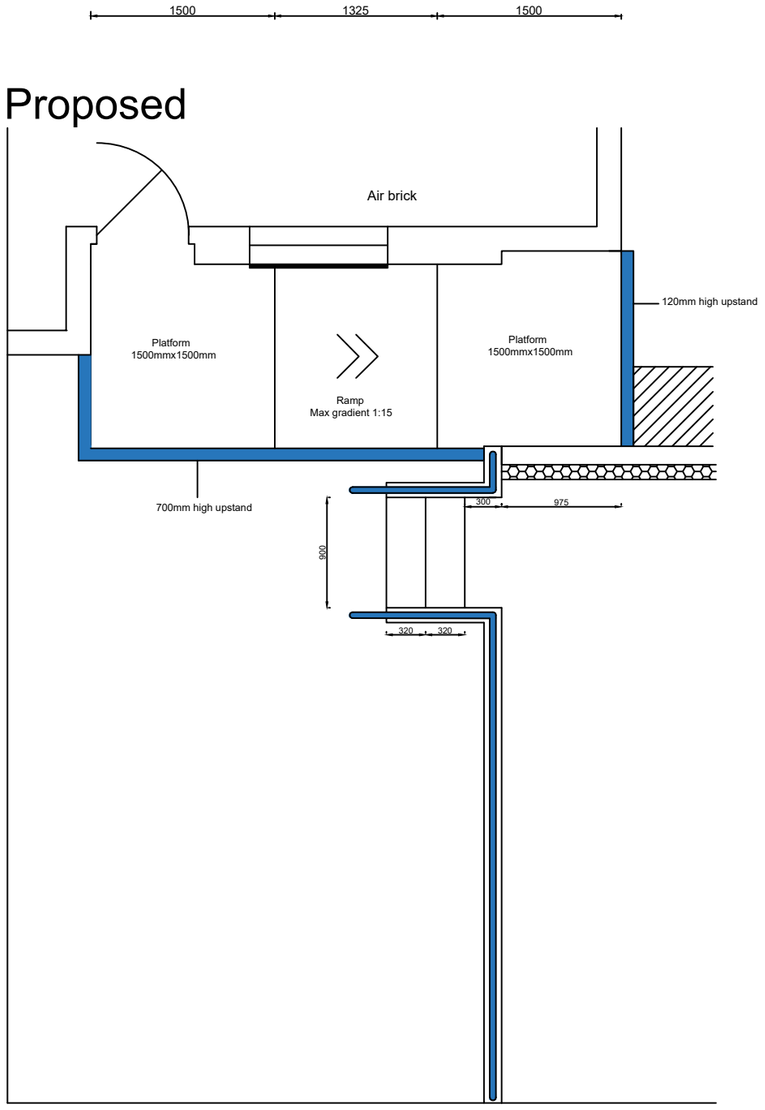

0 50 100

Mr Mansfield
41 Hillside Road
Sompting
BN15 0JY

Access Adaptations

Scale: 1:50
Date: NOV 2019
Drawn: Zeki Kurekci

041/HIL

/01

ADUR & WORTHING HOME IMPROVEMENT ASSISTANCE
ADUR & WORTHING COUNCILS
PORTLAND HOUSE
RICHMOND ROAD
WORTHING
BN11 1HS