

# East elevation

Existing

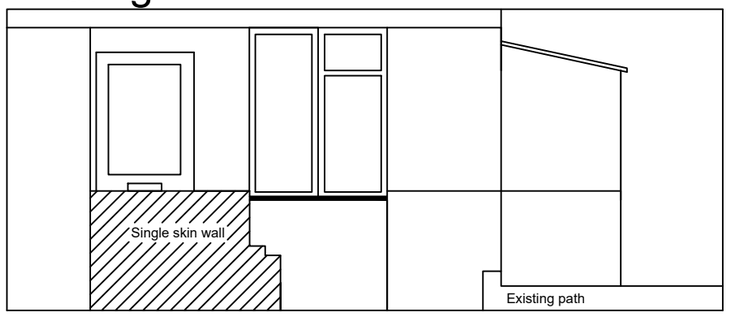


Proposed

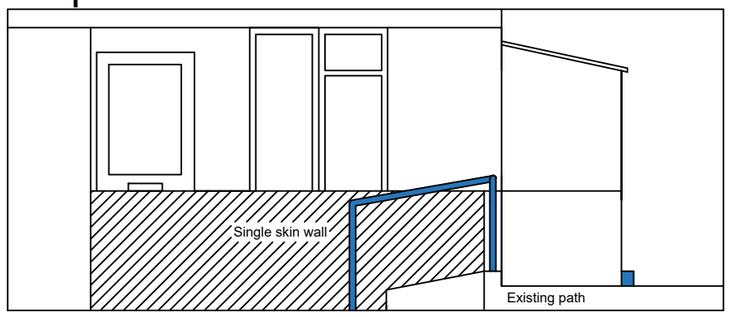


Mr Mansfield
41 Hillside Road
Sompting
BN15 0JY

Bathroom Adaptations

Scale: 1:50
Date: NOV 2019
Drawn: Zeki Kurekci

041/HIL

/02

ADUR & WORTHING HOME IMPROVEMENT ASSISTANCE
ADUR & WORTHING COUNCILS
PORTLAND HOUSE
RICHMOND ROAD
WORTHING
BN11 1HS

0 50 100