

North Elevation

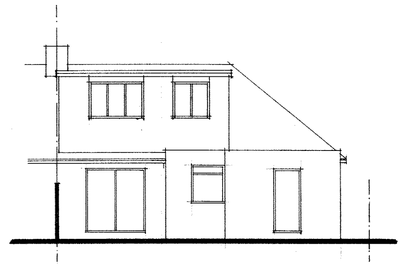

West Elevation

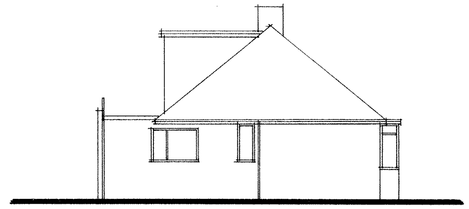

South Elevation

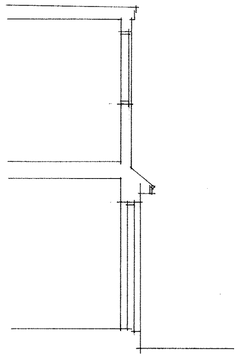

Section

A1 PAPER SIZE SCALE 1:50

0 1 2 3 4 5

1:100

0 1 2 3 4 5 6 7 8 9 10

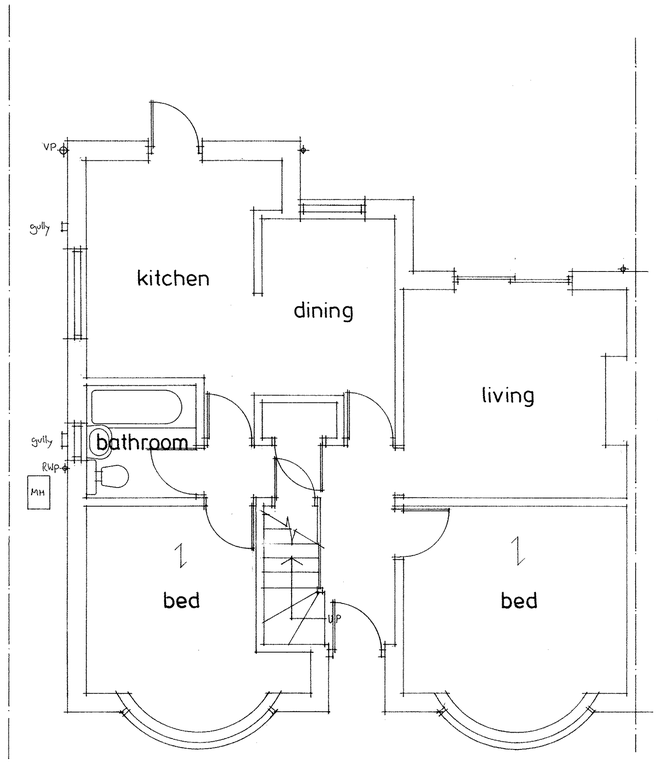

Ground Floor Plan

north

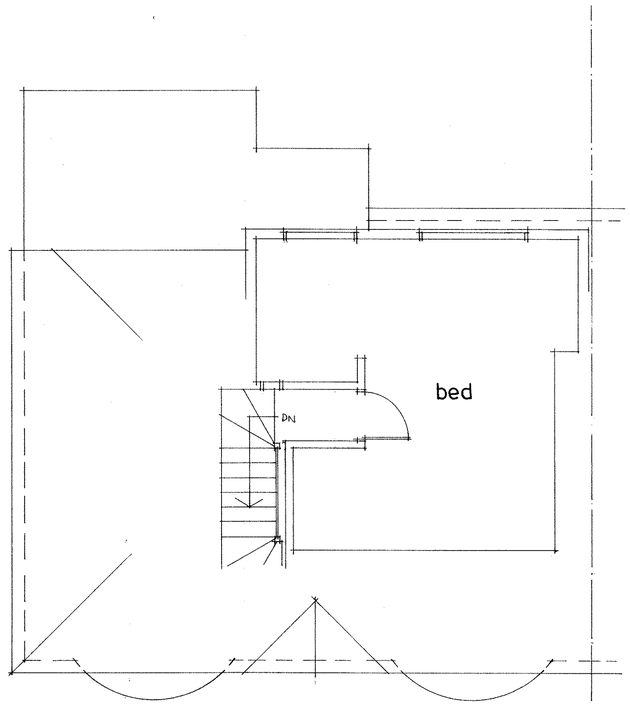

First Floor Plan

This drawing is the sole copyright of Insite Planning Ltd.

Insite Planning Ltd
5 Beechwood Avenue
Brighton, East Sussex
BN1 8ED
Tel: 01273 558118
Email: insiteplanning@yahoo.co.uk

Client:

Job:

8 Hadrian Avenue
Southwick

Existing Floor Plans and Elevation

Date: 2.11.15 Scale: 1:50, 1:100

Drawing No. 1603/1933