ADUR & WORTHING
PLANNING SERVICES
PLAN | AWDM/ CC32/16
DATE VALID | 18 JAN 2016

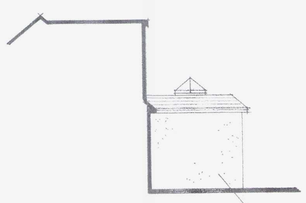

North Elevation

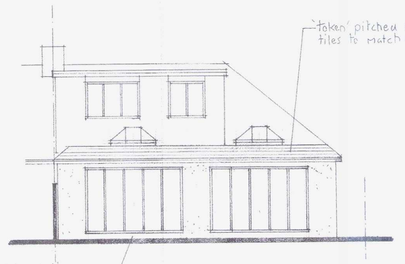


West Elevation

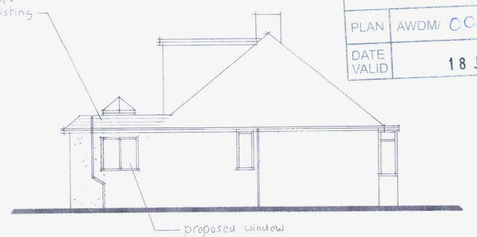


South Elevation

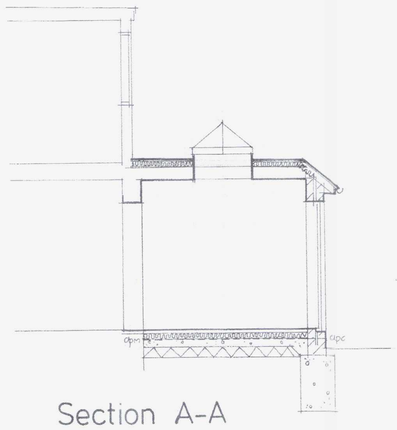


Section A-A

REVISIONS:
REV 'A' 8.12.15
Proposed layout and windows/doors amended.
Drawing completed ready for the 'Permitted Development' planning application and Building Regs application.
REV 'B' 4.1.16
Wall nib removed.
REV 'C' 12.1.16
Block plan amended.

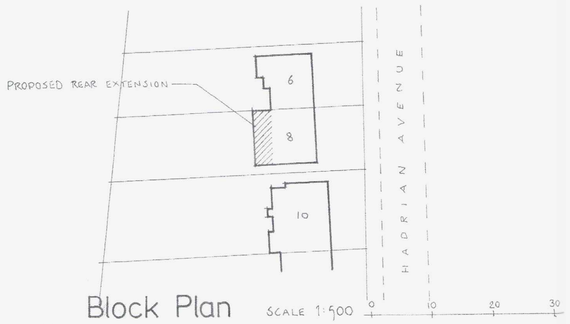


Block Plan SCALE 1:500 0 10 20 30

N

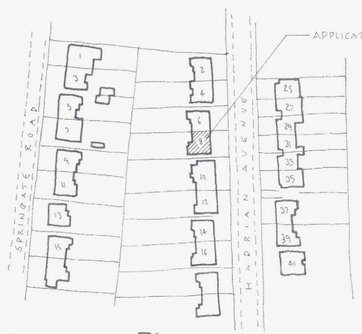


Location Plan SCALE 1:1250 0 10 20 30 40 50

A1 PAPER SIZE SCALE 1:50 0 1 2 3 4 5
1:100 0 1 2 3 4 5 6 7 8 9 10

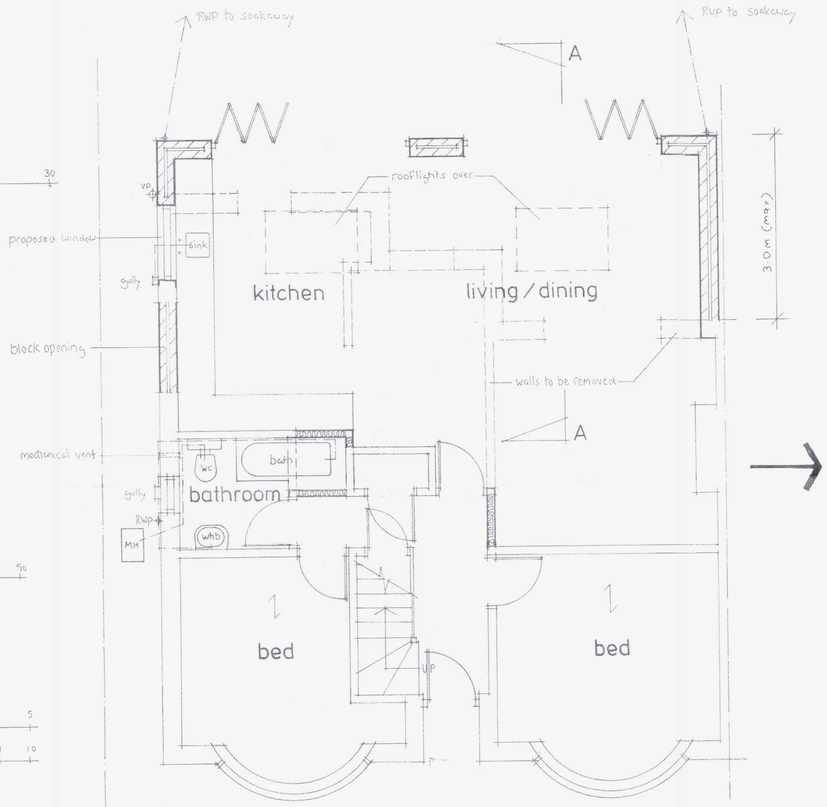


Ground Floor Plan

north

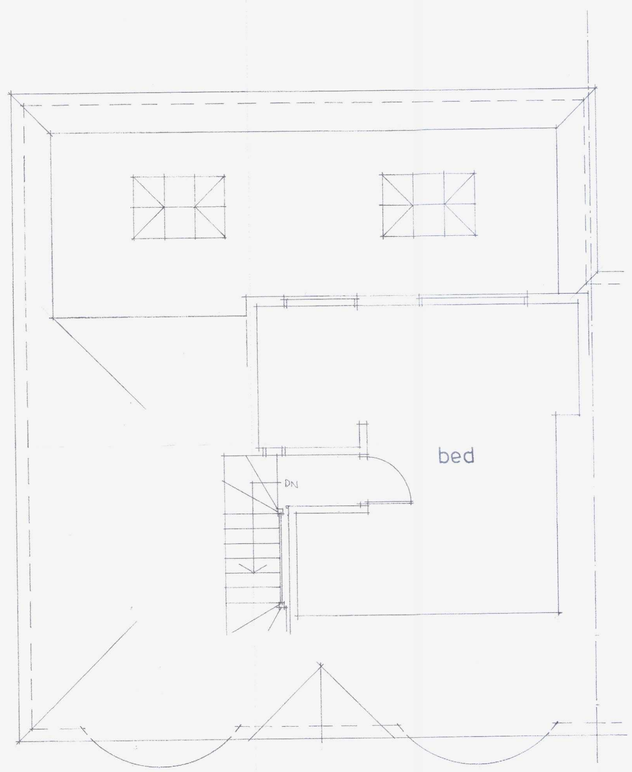


First Floor Plan

THIS DRAWING TO BE READ WITH DRG No. 1603/1933, SPECIFICATION NOTES AND STRUCTURAL ENGINEERS CALCULATIONS

This drawing is the sole copyright of Insite Planning Ltd.

**Insite Planning** Ltd
5 Beechwood Avenue
Brighton, East Sussex
BN1 8ED
Tel: 01273 558118
Email: insiteplanning@yahoo.co.uk

Client:

Job:

8 Hadrian Avenue
Southwick

Proposed Single Storey
Rear Extension
and Alterations

Date: 9.11.15 Scale: 1:50, 1:100

Drawing No. 1603/1934c