do not scale all dimensions to be checked on site

revisions

T.P. OFFICE COPY

BOROUGH OF WORTHING
DEPOSITED 4.708
TP REF NO
WB / 08/0616/FULL

WORTHING BOROUGH COUNCIL
22 DEC 2008
CONSENT GRANTED
SUBJECT TO CONDITIONS

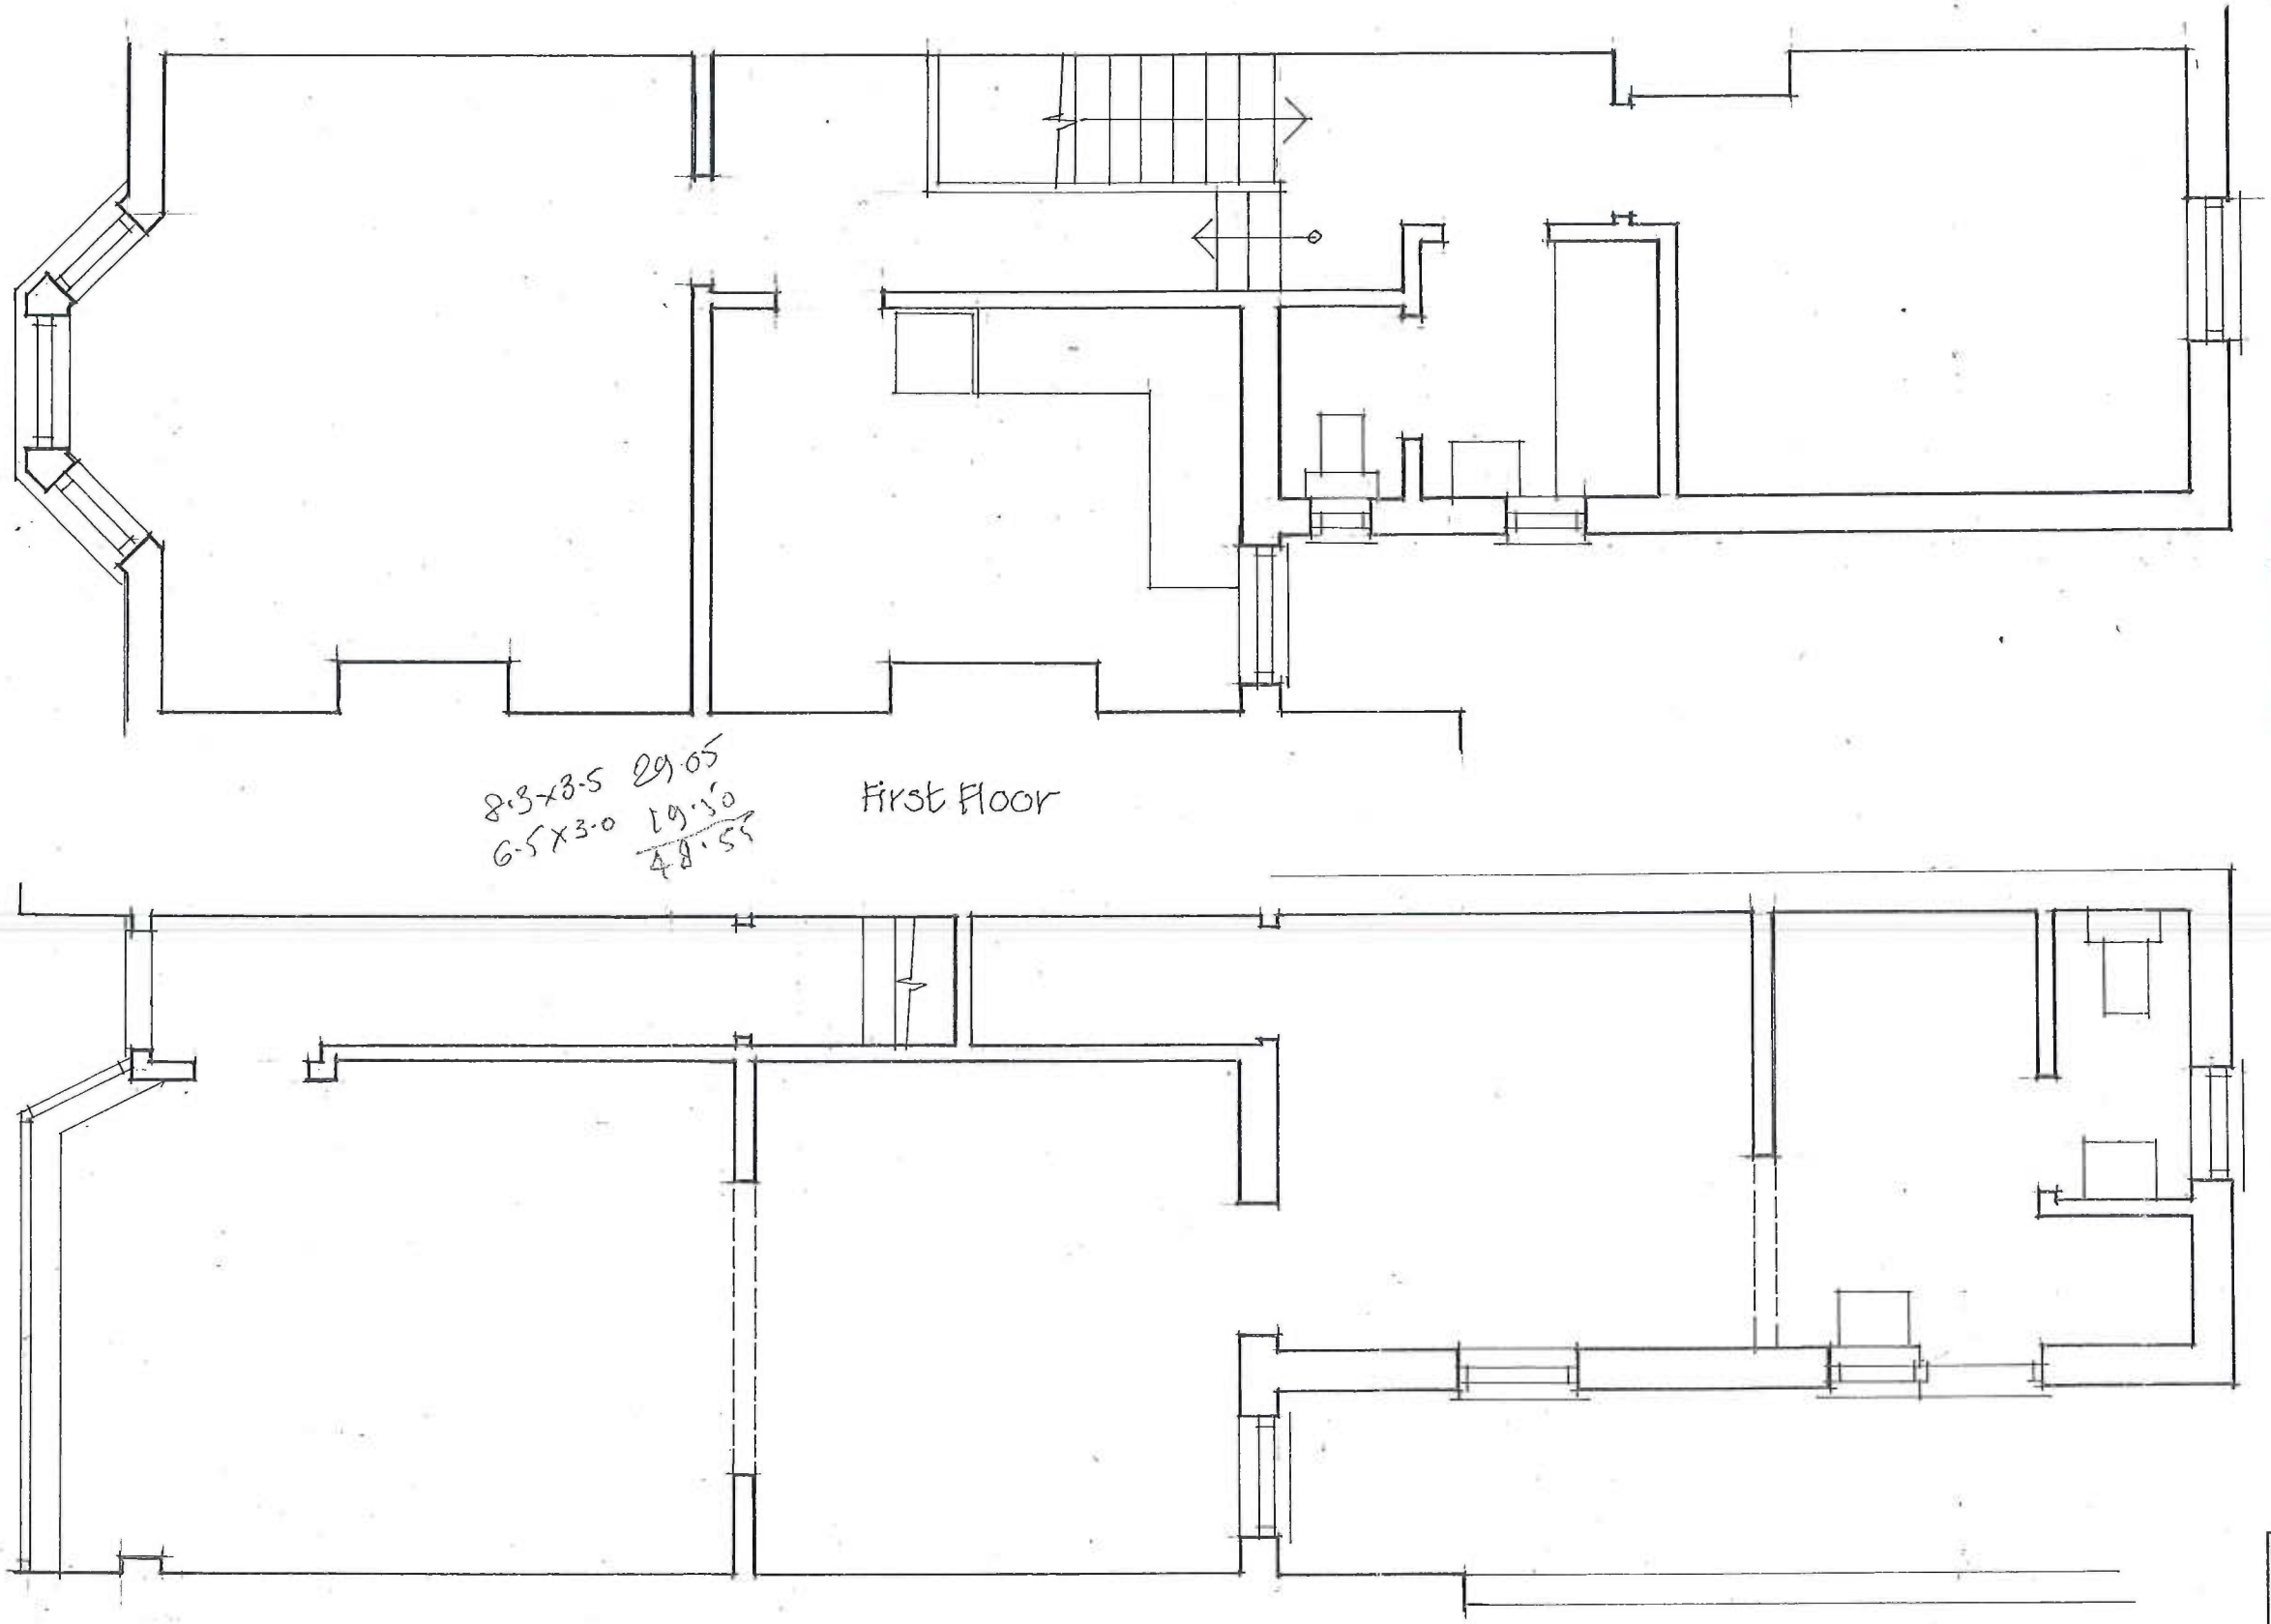

First Floor

Ground Floor

PETER SEARL associates

1, Church Street
Cuckfield
West Sussex
RH17 5JZ

01444-459911

title

127, Clifton Road, Worthing.

Survey As Existing

date	scale	drawing number	rev
May'08	1:50	08-879/01	

architects . interior designers
town planning consultants

Artworker DS(UK) 00942

do not scale all dimensions to be checked on site

revisions

T.P. OFFICE COPY

BOROUGH OF WORTHING
DEPOSITED 4.7.08
WB / 08 / 0616/FUL

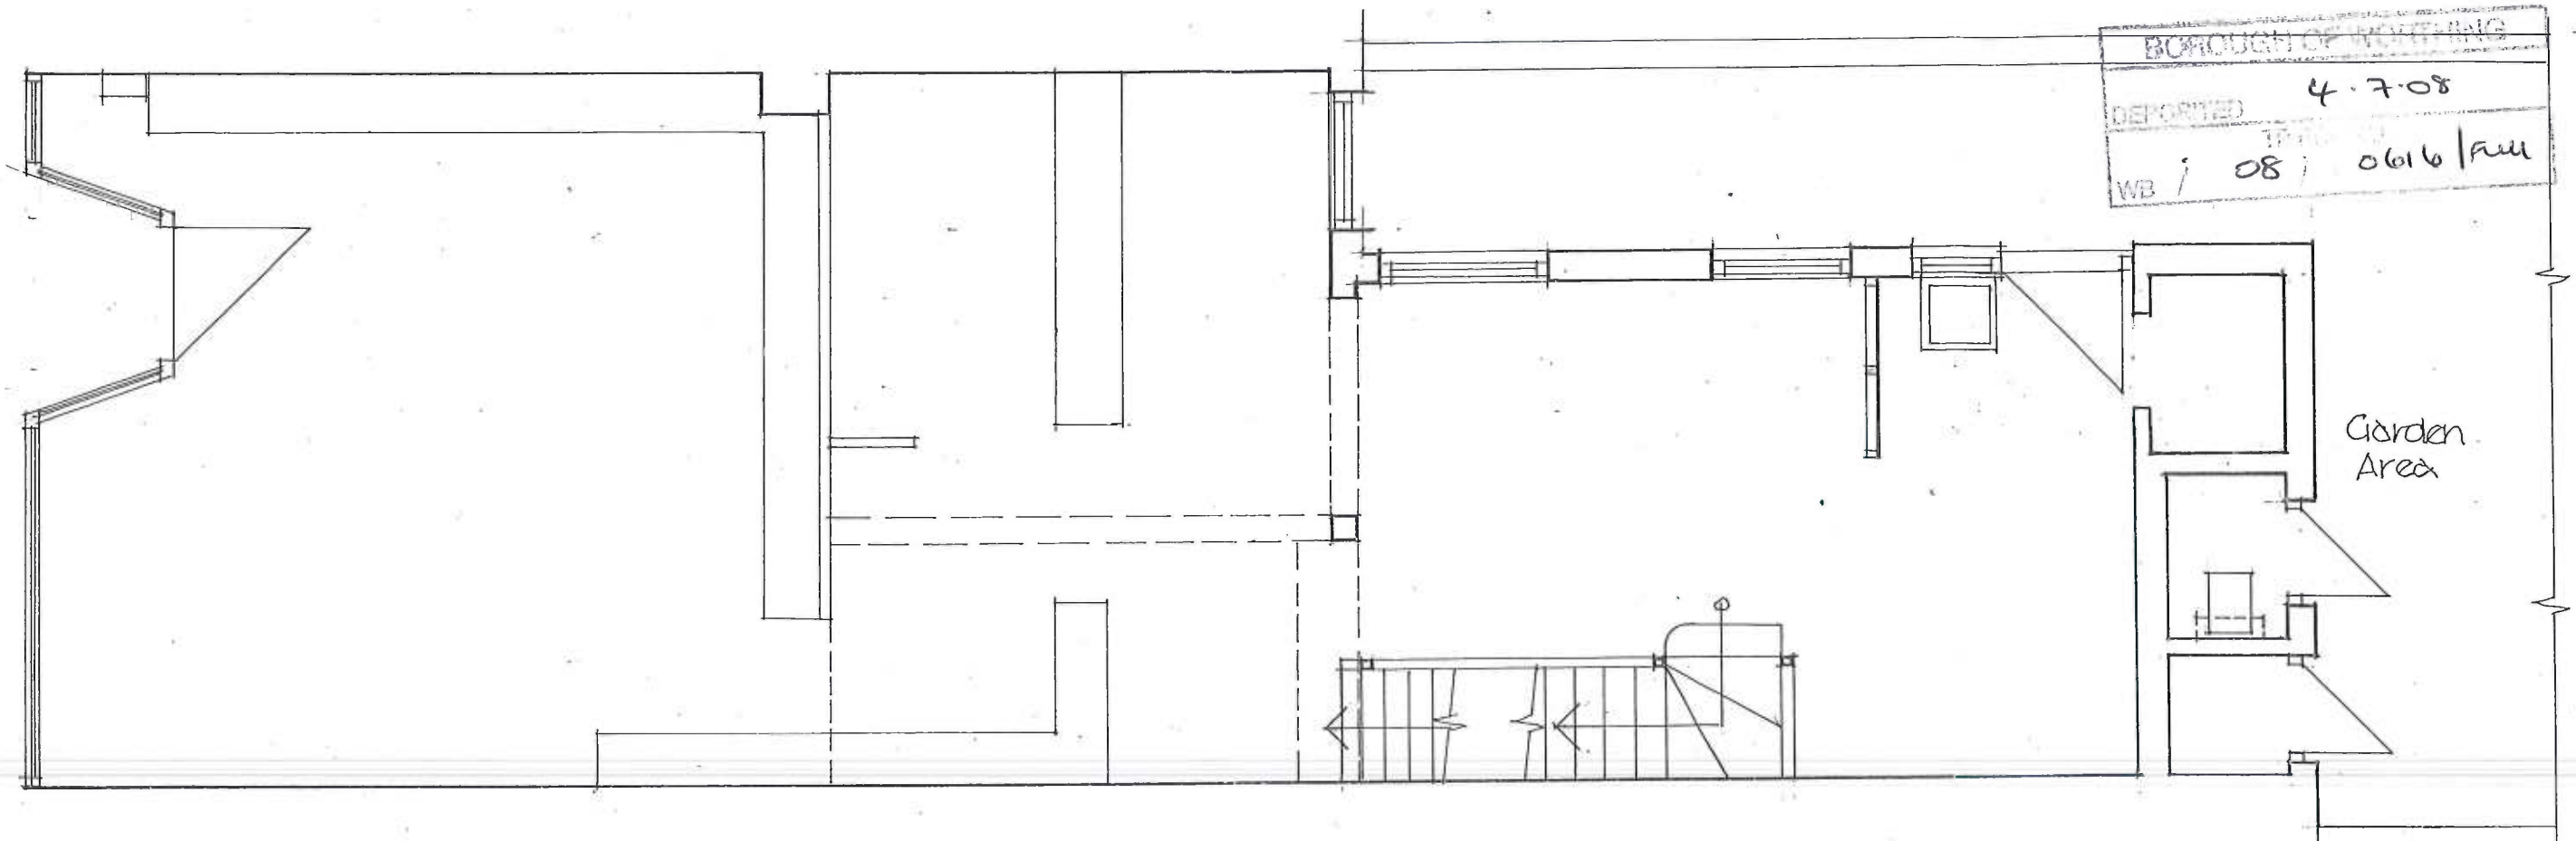

Ground Floor

WORTHING BOROUGH COUNCIL
22 DEC 2008
CONSIDERED
SUBJECT TO CONDITIONS

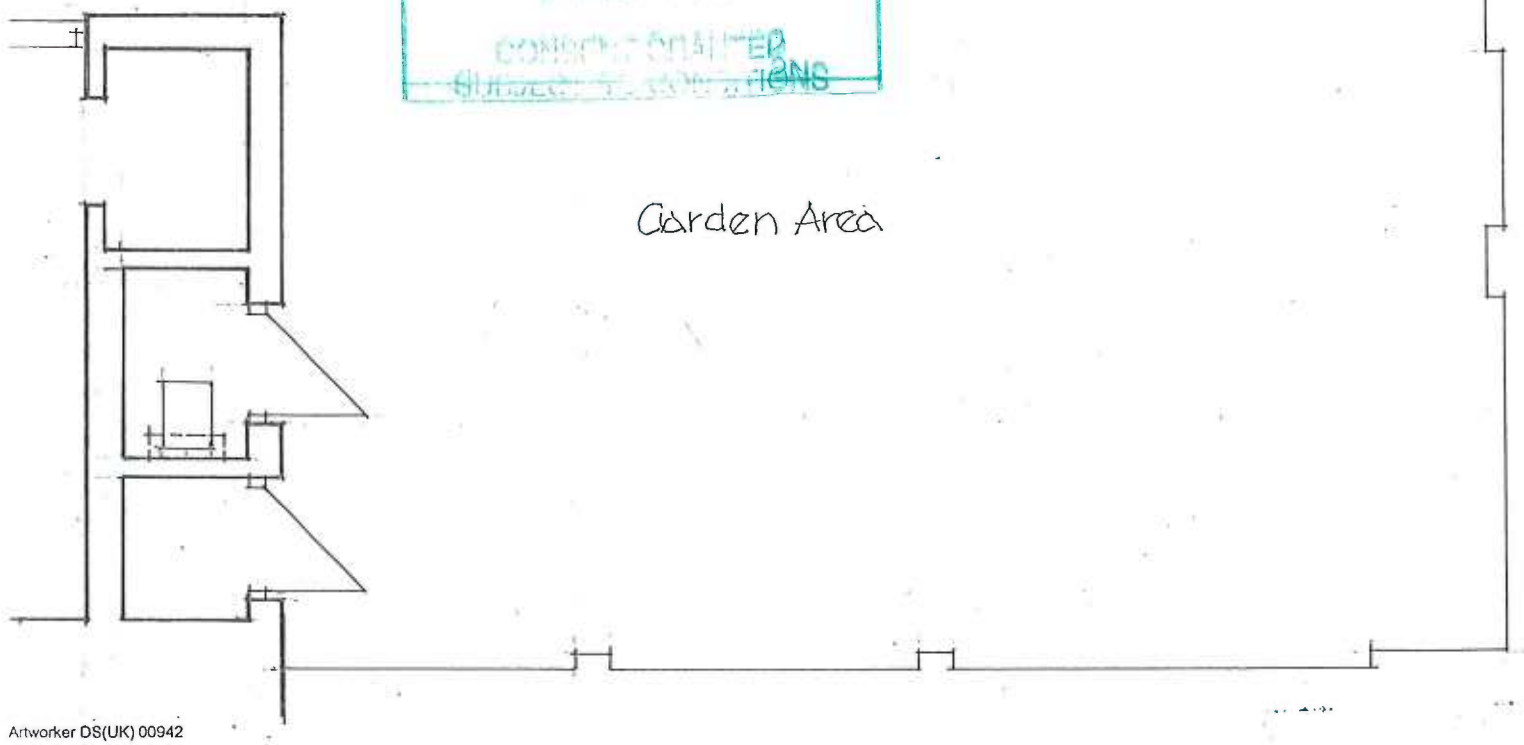

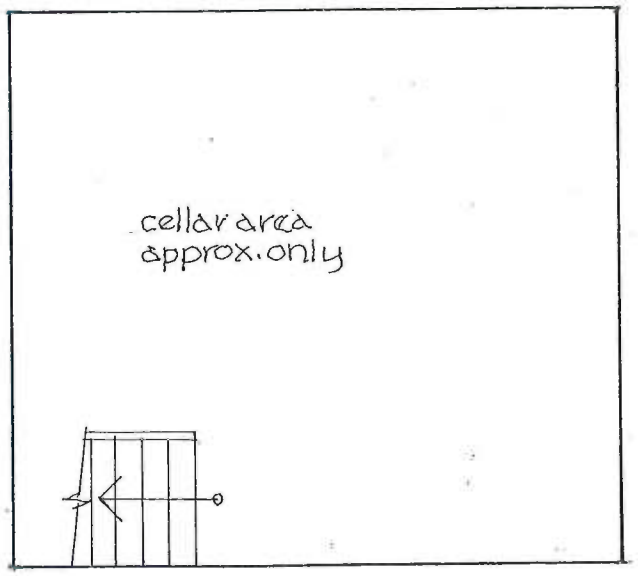

Cellar

PETER SEARL associates

1, Church Street
Cuckfield
West Sussex
RH17 5JZ

01444-459911

title
129, Clifton Road,
Worthing.
Ground Floor & Cellar
As Existing

date	scale	drawing number	rev
Apr'08	1:50	08.878/01	

architects . interior designers
town planning consultants

Artworker DS(UK) 00942

do not scale all dimensions to be checked on site

revisions

T.P. OFFICE COPY

BOROUGH OF WORTHING
DEPOSITED 4.7.08
WT 08 0616/FUL

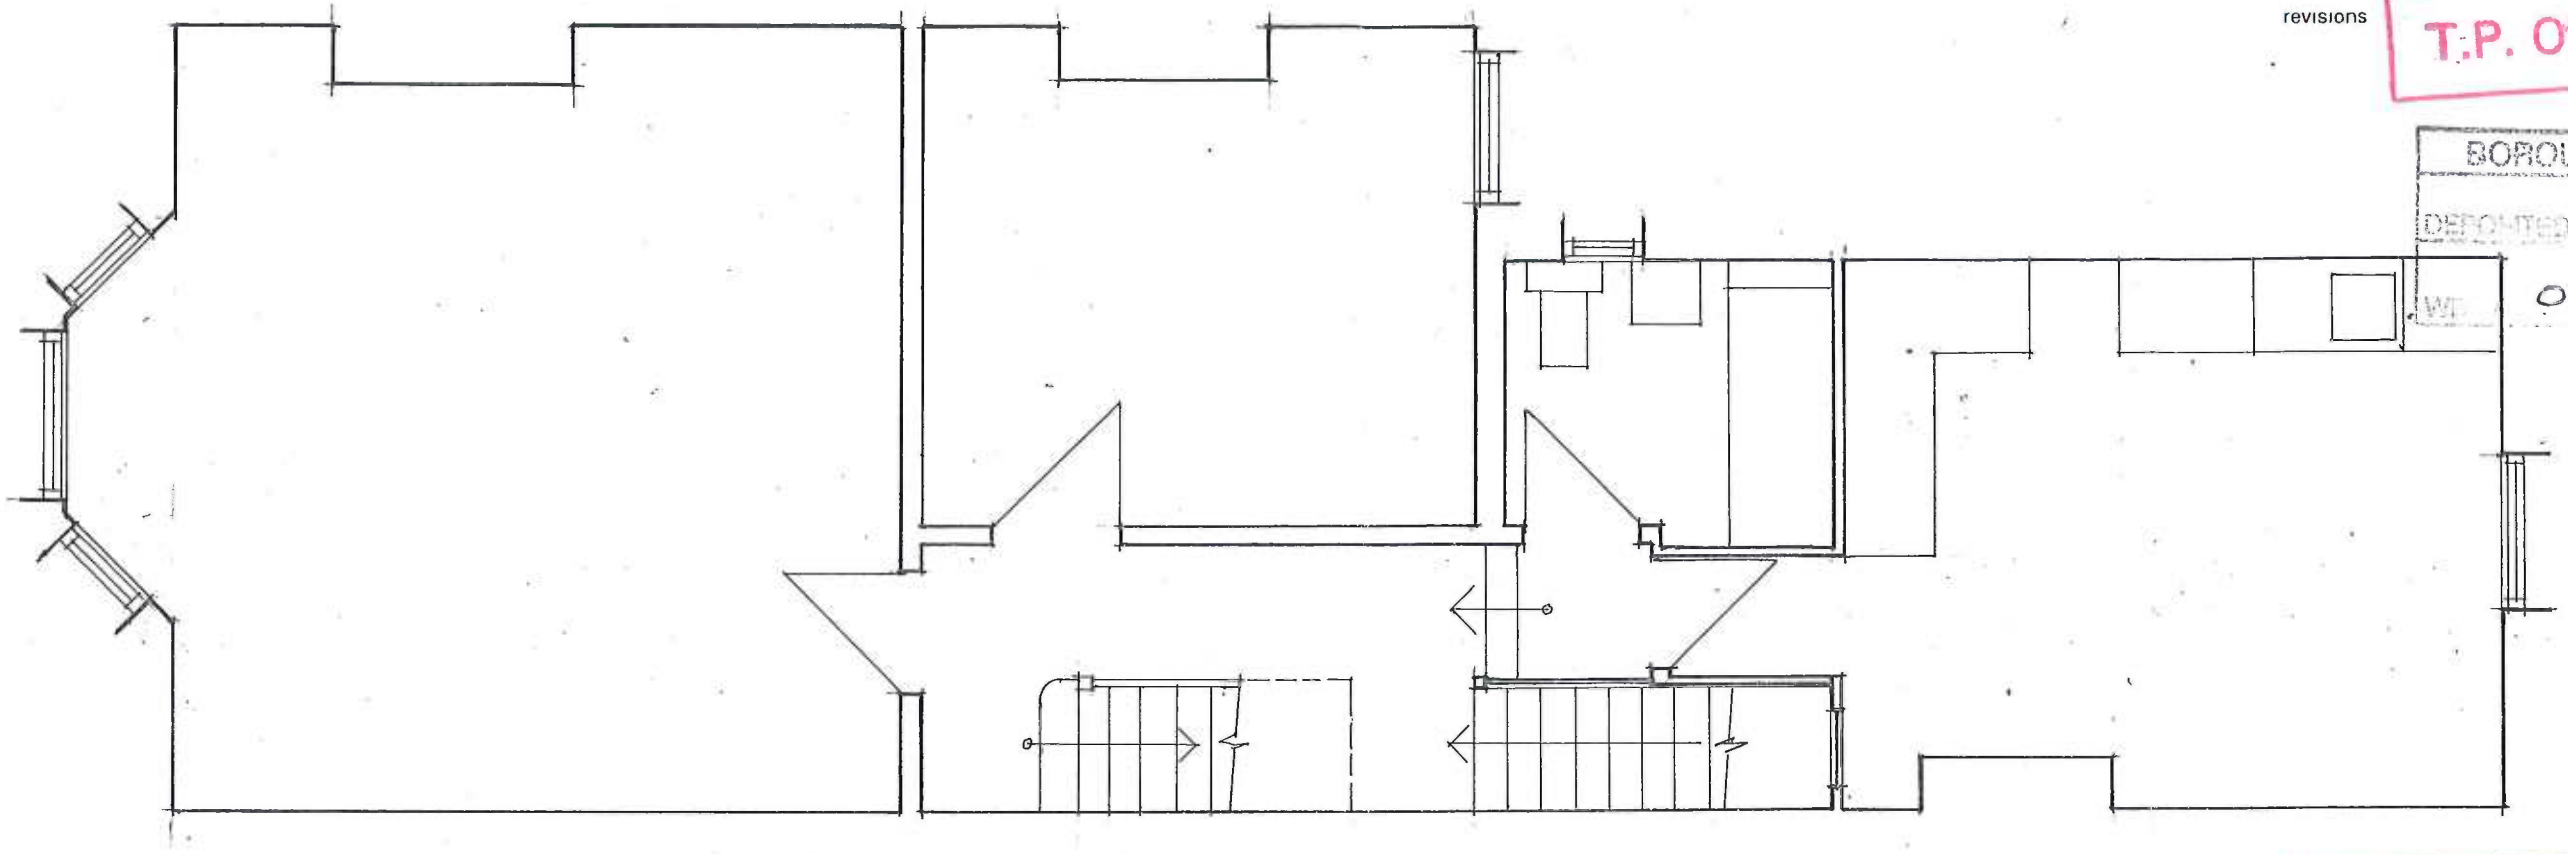

First Floor

WORTHING BOROUGH COUNCIL
22 DEC 2008
CONSENT GRANTED
SUBJECT TO CONDITIONS

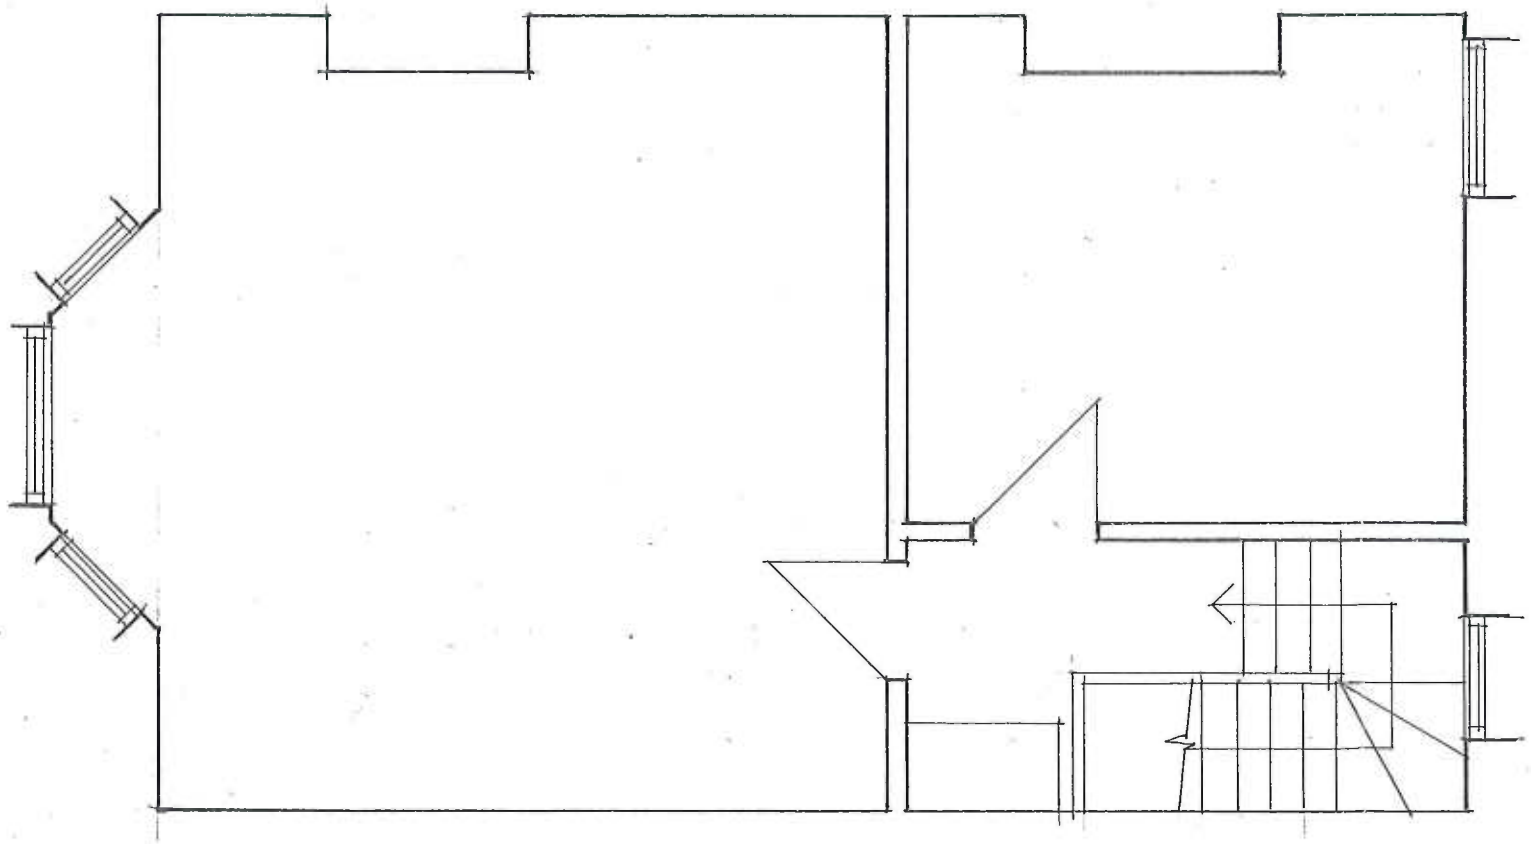

Second Floor

PETER SEARL associates

1, Church Street
Cuckfield
West Sussex
RH17 5JZ

01444-459911

title
129, Clifton Road,
Worthing.
First & Second Floors
As Existing

date	scale	drawing number	rev
Apr'08	1:50	08-878/02	

architects . interior designers
town planning consultants

Artworker DS(UK) 00942

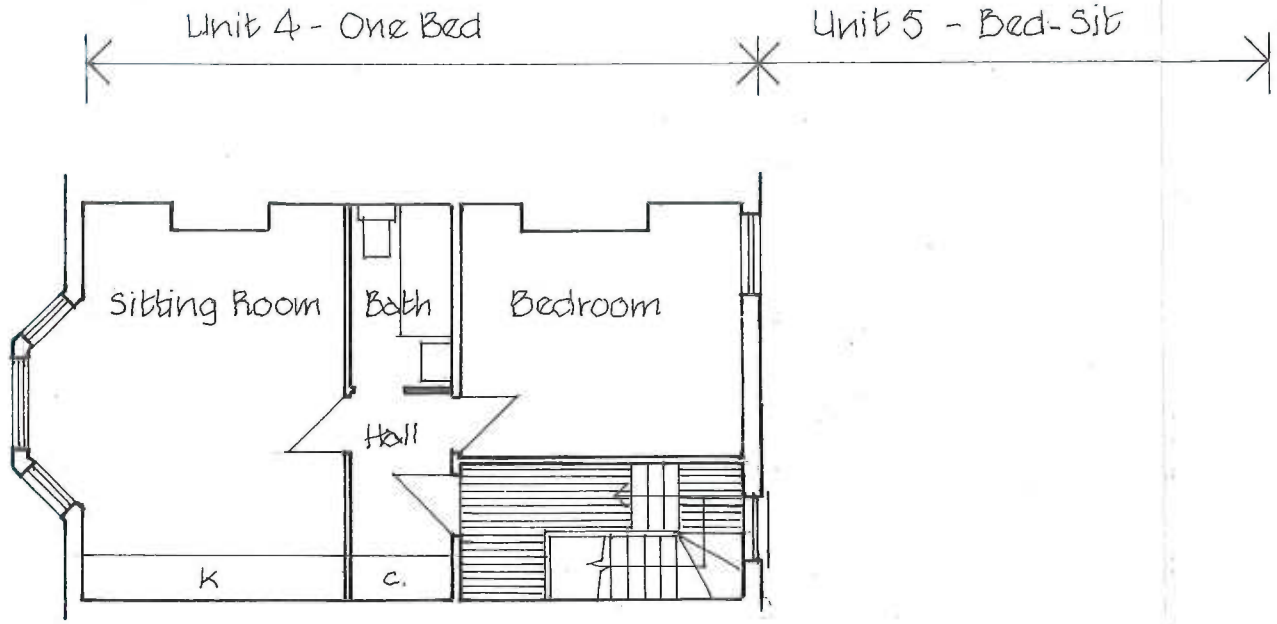

Second Floor

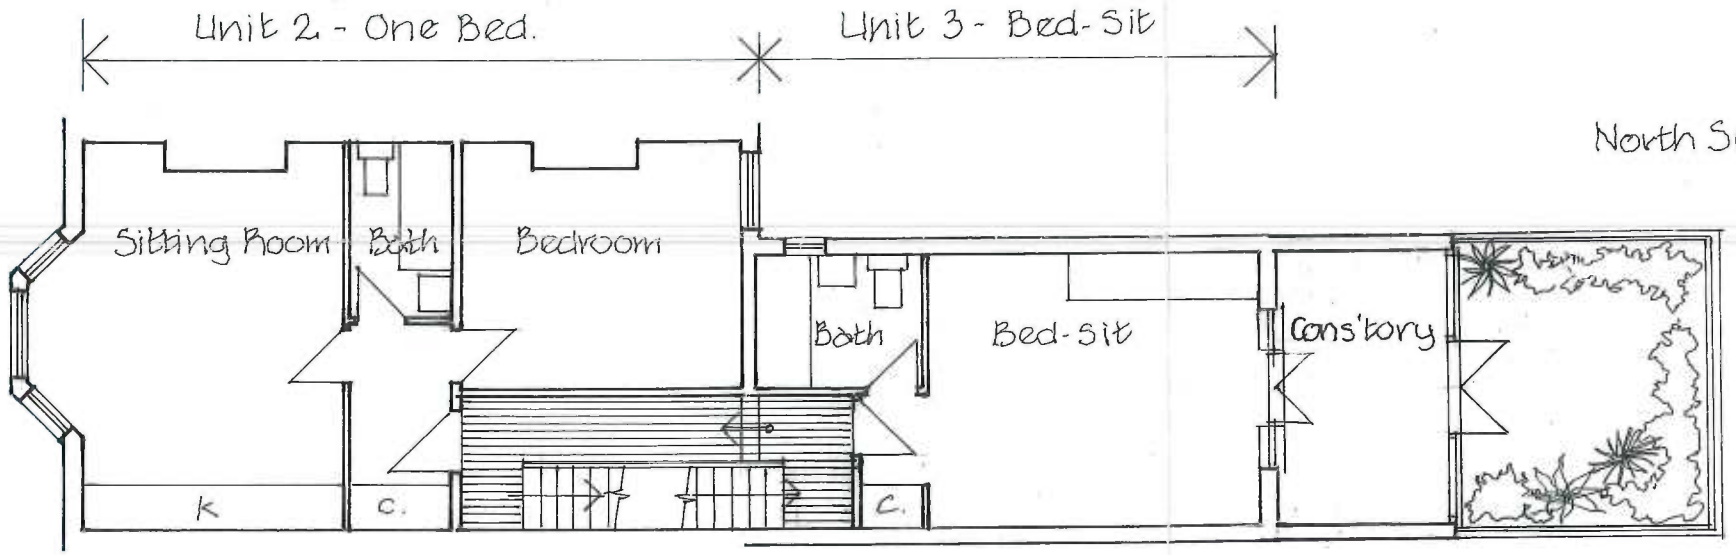

First Floor

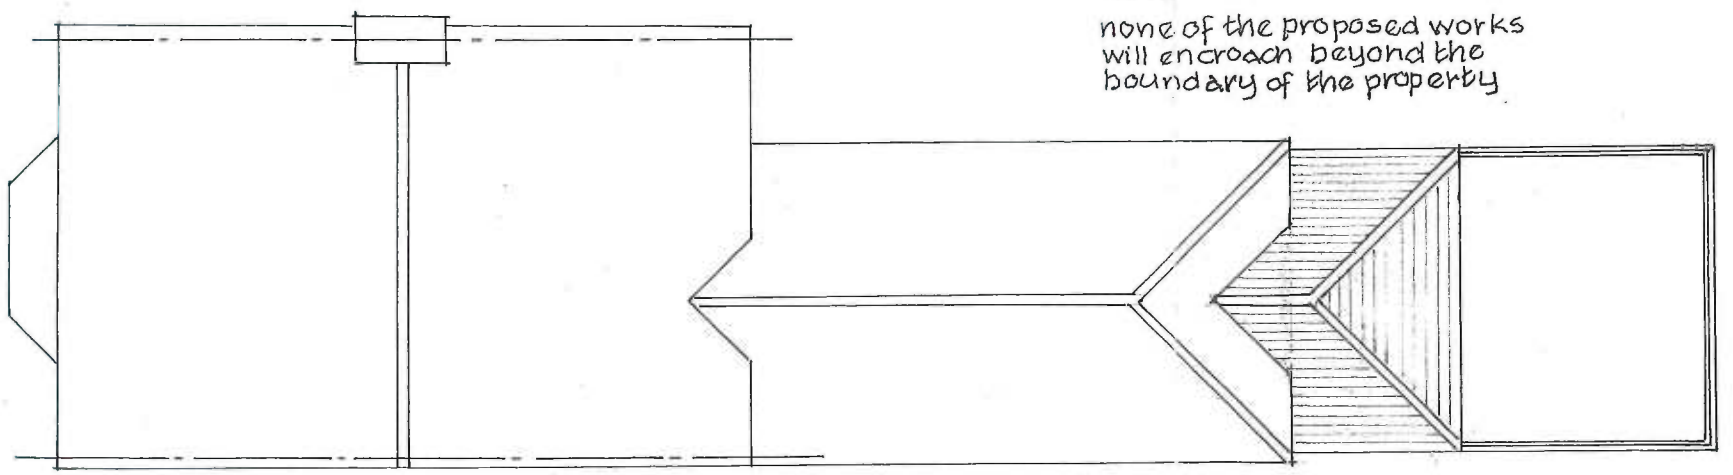

NOTE.
none of the proposed works will encroach beyond the boundary of the property

Roof Plan

BOROUGH OF WORTHING
DEPOSITED 23 OCT 2008
TP REF No.
08 / 0616 / FULL
WB

do not scale all dimensions to be checked on site

revisions

A. GROUND FLOOR DELETED SEE DRG Nº 08·878/04 MAY'08

B. ROOF PLAN AND NORTH ELEVATION ADDED JUL'08

C- 2nd FLOOR FLAT OMITTED CONSERVATORY REDUCED OCT'08

REVISED PLAN

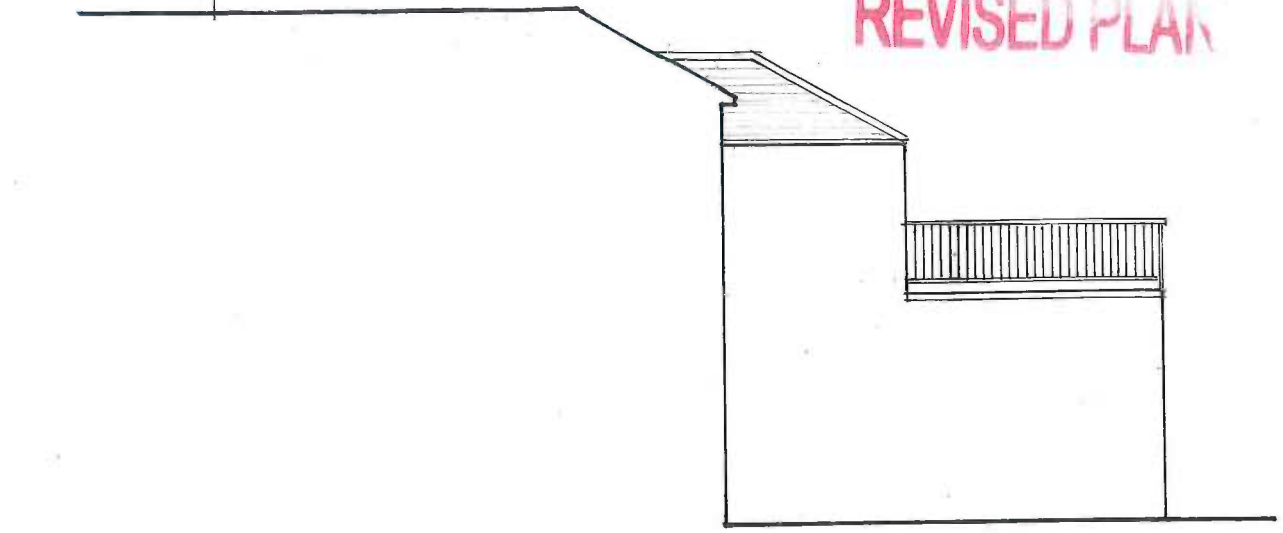

North Side Elevation

SEE DRG. Nº 08·878/04 FOR G.FLOOR PLAN OF Nos 127 & 129

T.P. OFFICE COPY

PETER SEARL associates

1, Church Street
Cuckfield
West Sussex
RH17 5JZ

01444-459911

WORTHING BOROUGH COUNCIL
22 DEC 2008
CONSENT GRANTED
SUBJECT TO CONDITIONS

title

12,9, Clifton Road,
Worthing.
Conversion to Flats,
Scheme 1.

date	scale	drawing number	rev
Apr'08	1:100	08·878/03	C

architects . interior designers
town planning consultants

Artworker DS(UK) 00942

do not scale all dimensions to be checked on site

revisions
A - RENDER TO WALLS MAY '08
B - 2nd FLOOR FLAT OMITTED, CONSERVATORY REDUCED OCT '08
C - SHOPFRONT DETAILED NOV '08

BOROUGH OF WORTHING
DEPOSITED 4.12.08
TP REF No.
WB/ 08 / 0616 /FULL

T.P. OFFICE COPY



Elevation to Clifton Road



Rear Elevation (129)



South Side Elevation (129)

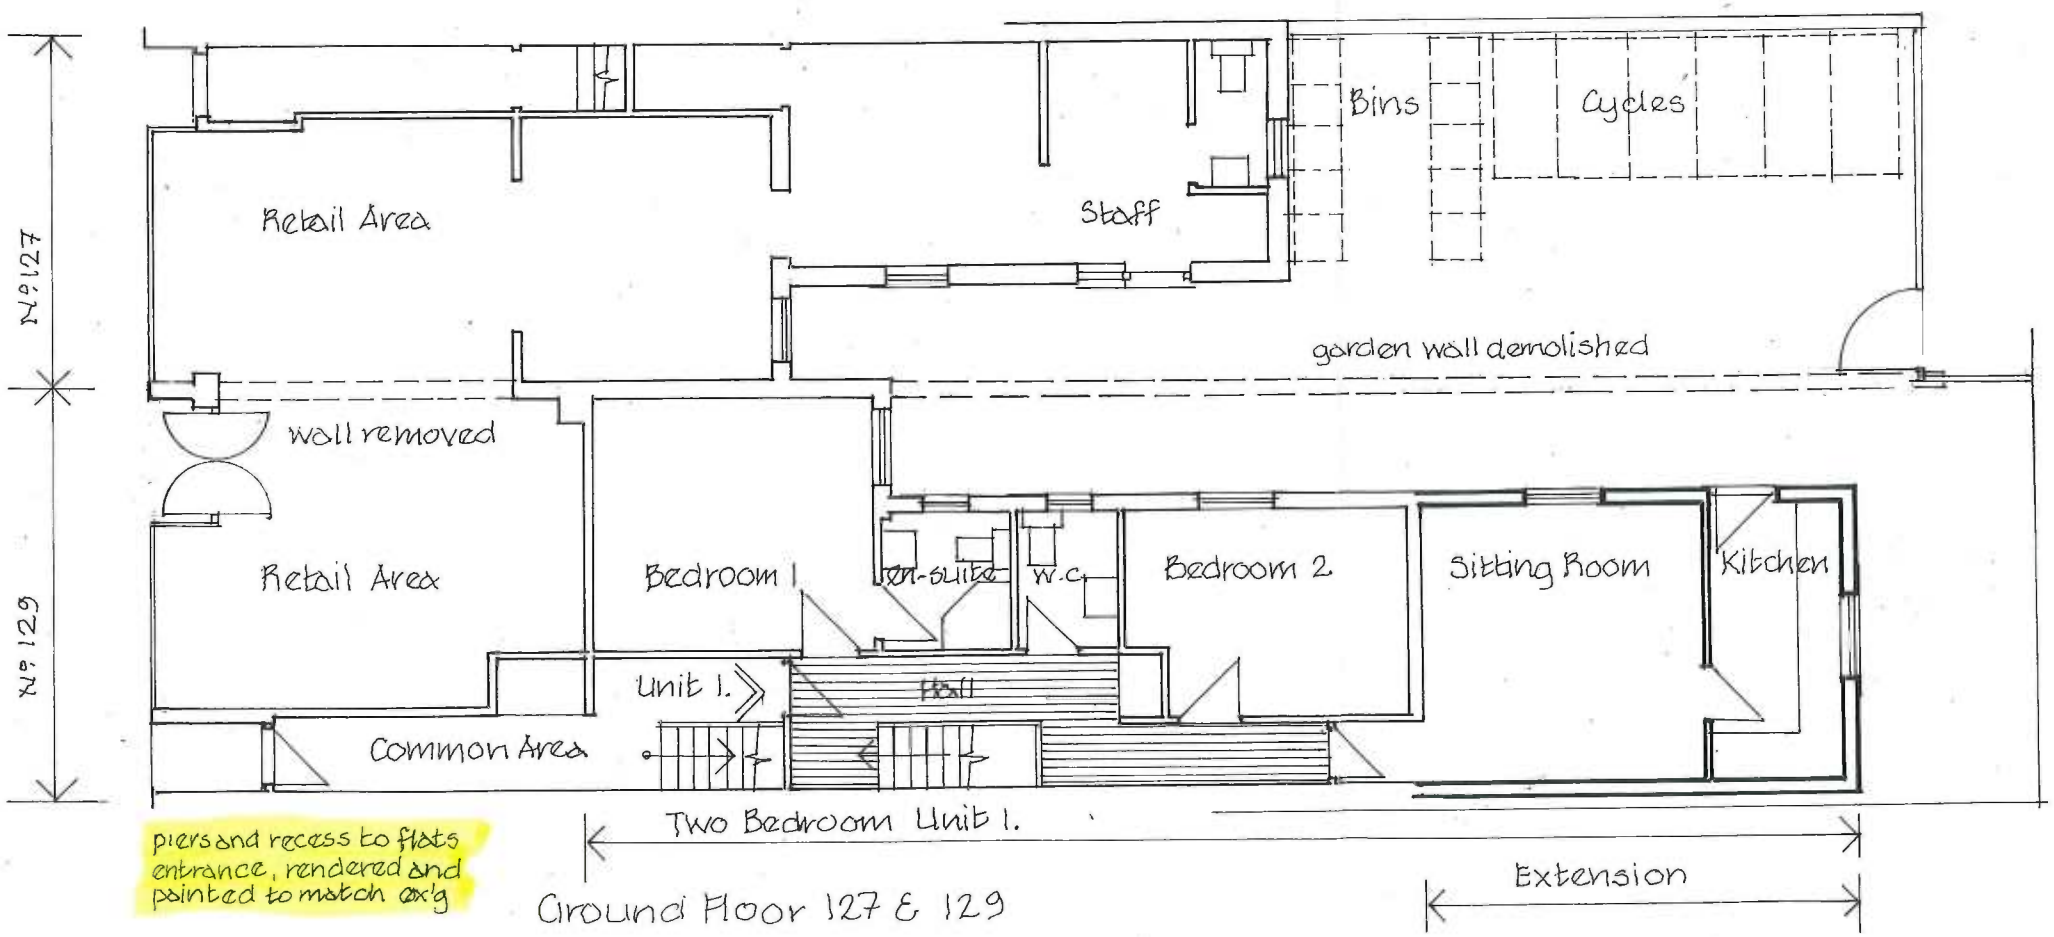

piers and recess to flats entrance, rendered and painted to match ex'g

Ground Floor 127 & 129

REVISED PLAN

PETER SEARL associates

Flora
Upper Station Road
Henfield
West Sussex
BN5 9PJ
Tel: 01273 494994

WORTHING BOROUGH COUNCIL
22 DEC 2008
CONSENT GRANTED
SUBJECT TO CONDITIONS

127 & 129, Clifton Road, Worthing.

Ground Floor Plan & Elevation

date	scale	drawing number	rev
May '08	1:100	08-878/04	C

architects . interior designers
town planning consultants

Artwork DS(UK) 00942

do not scale all dimensions to be checked on site

T.P. OFFICE COPY

revisions

A - north side elevation added Jul'08



Elevation to Clifton Road



Rear Elevation

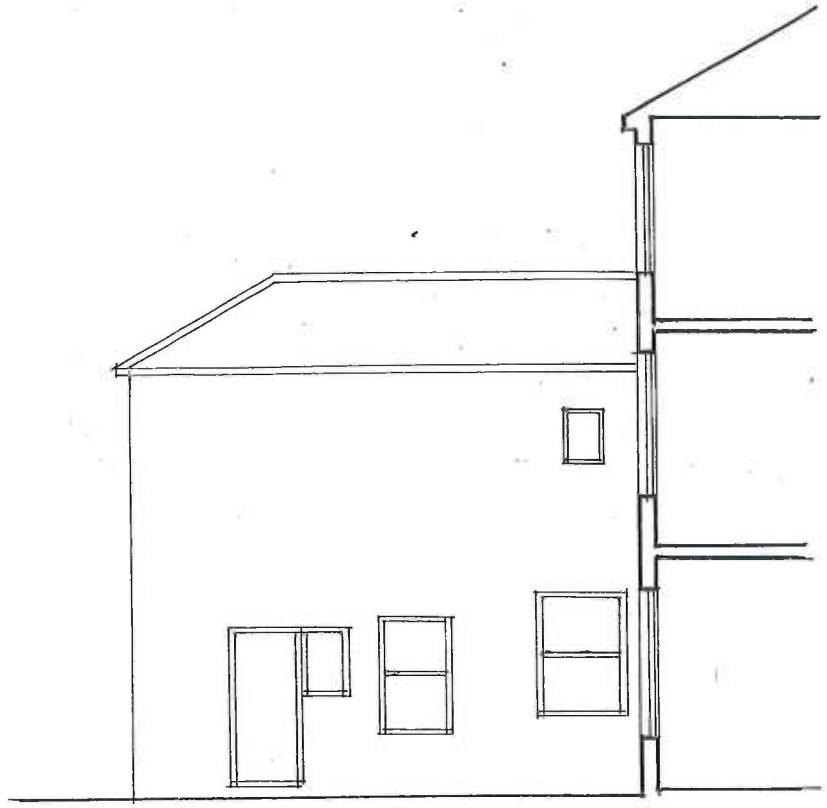

South Side Elevation

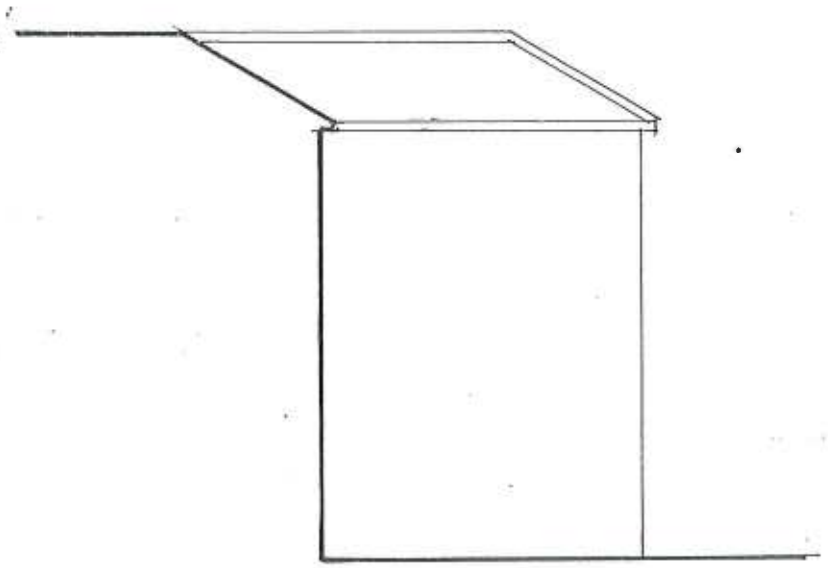

North Side Elevation

BOROUGH OF WORTHING
DEPOSITED 4.7.08
TP REF NO
WB / 08 / 0616/FUL

PETER SEARL associates
1, Church Street
Cuckfield
West Sussex
RH17 5JZ
01444-459911

WORTHING BOROUGH COUNCIL
22 DEC 2008
CONSENT GRANTED
SUBJECT TO CONDITIONS

title

127 & 129, Clifton Road, Worthing.

Elevations As Existing

date	scale	drawing number	rev
May'08	1:100	08·878/05	A

architects . interior designers
town planning consultants

Artworker DS(UK) 00942



do not scale all dimensions to be checked on site

revisions

T.P. OFFICE COPY

BOROUGH OF WORTHING
DEPOSITED 4·7·08
TP REF NO
WB / 08 / 0616/FUL

WORTHING BOROUGH COUNCIL
22 DEC 2008
CONSENT GRANTED
SUBJECT TO CONDITIONS

PETER SEARL associates

1, Church Street
Cuckfield
West Sussex
RH17 5JZ

01444-459911

title
127/129 Clifton Road, Worthing.
Site Plan

date	scale	drawing number	rev
May '08	1:500	08·878/06	

architects . interior designers
town planning consultants