
EXISTING



NORTH EAST SOUTH WEST

PROPOSED

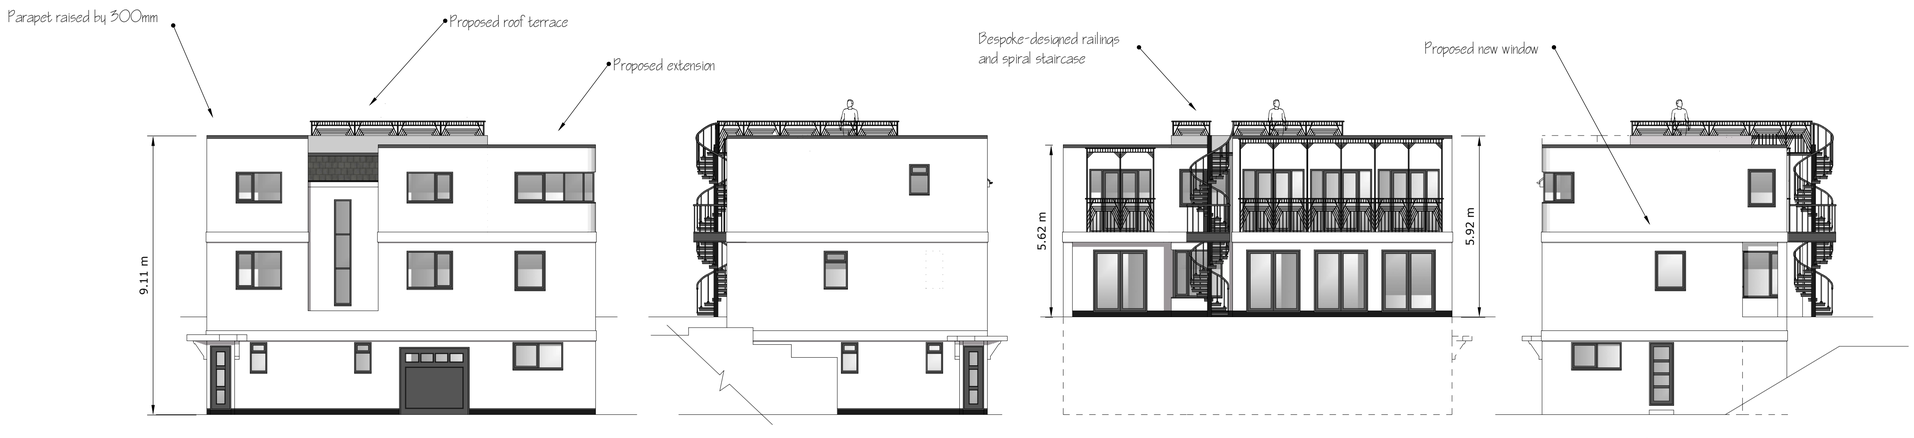

NORTH EAST SOUTH WEST

MATERIAL NOTES:
White render and paint finish to be retained
Cladding to be removed
Black bespoke railings/ staircase
Grey windows/ doors

deadspace DESIGNS

PROPOSED EXTENSION TO SECOND FLOOR, ALTERATIONS AND ROOF TERRACE at 'The Little White House' 204 Brighton Road, Lancing, West Sussex, BN15 8LJ

DRAWING: EXISTING AND PROPOSED ELEVATIONS SCALE: 1:100 @ A1 PAPER SIZE DATE: 07/ 09/ 2020 DRWG No. DS/ EVANS/ 03

1:100 @ A1 0 1 2 3 4 5m