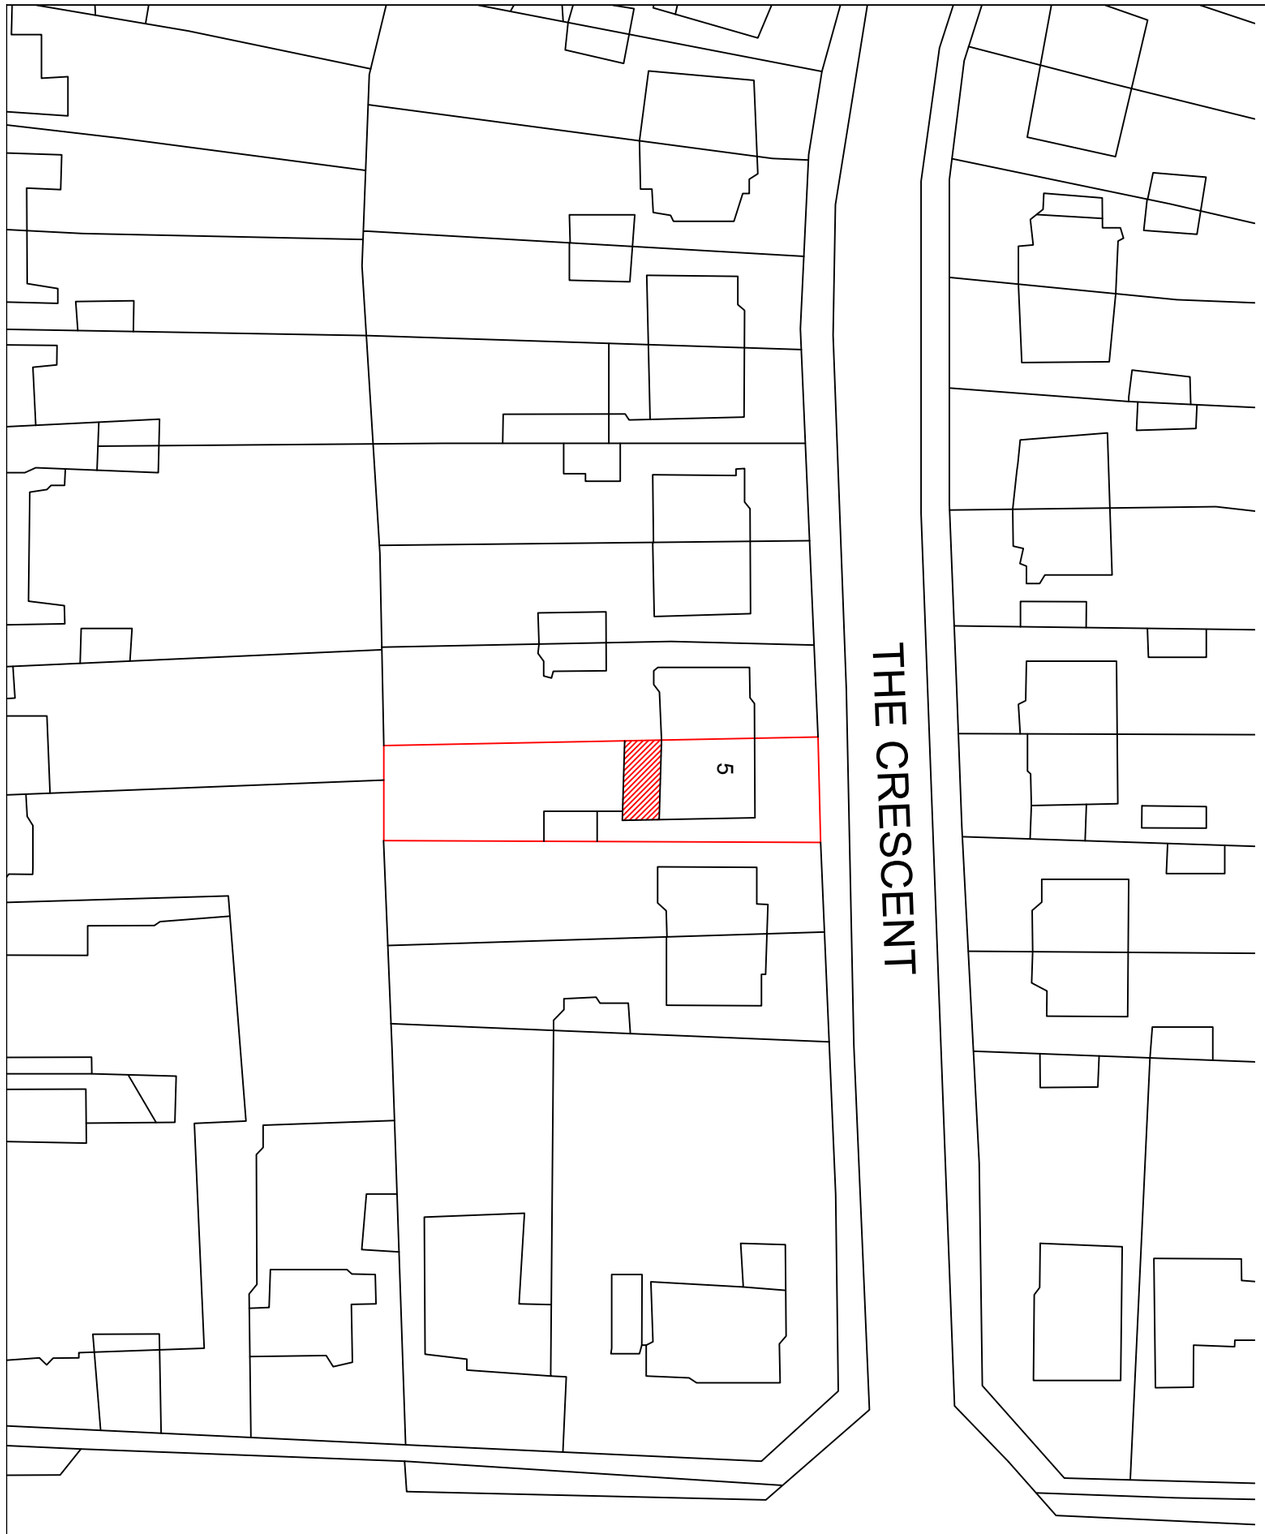

BLOCK PLAN
SCALE 1:500

0 10 20 30 40 50m 1:500

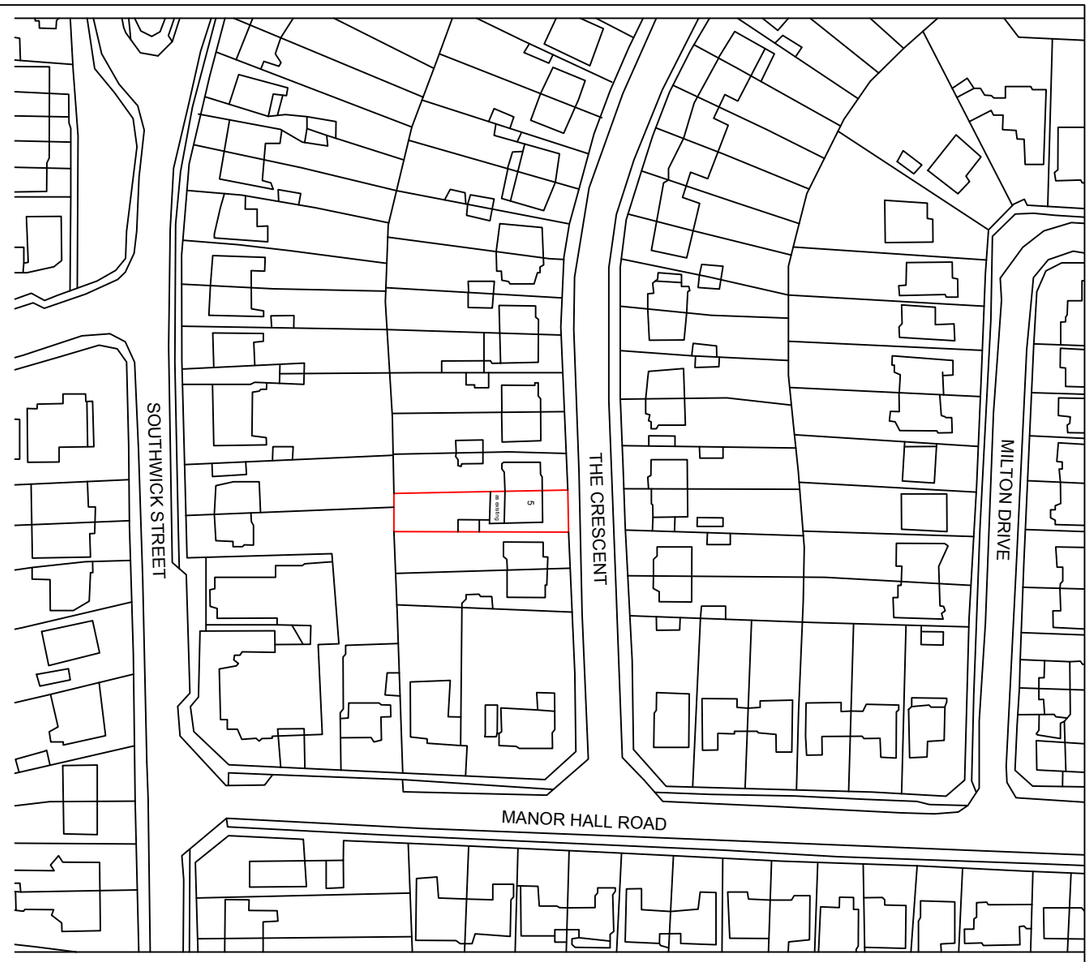

LOCATION PLAN
SCALE 1:1250

0 10 20 50 100m 1:1250

N

FastPlans
6 Winsham Grove,
London, SW11 6ND
www.FastPlansUK.co.uk

Project: EXTENSION	
Address: 5 THE CRESCENT BN42 4LB	
Scale: 1:500 @ A3	Dwg. no: A08 REV-1
Drawn by: O.B.S	Date Drawn: 15-Apr-2020

For Drawings Tel: 020 3542 1777
E-mail: plans@FastPlansUK.co.uk