

all changes fall within hatched section

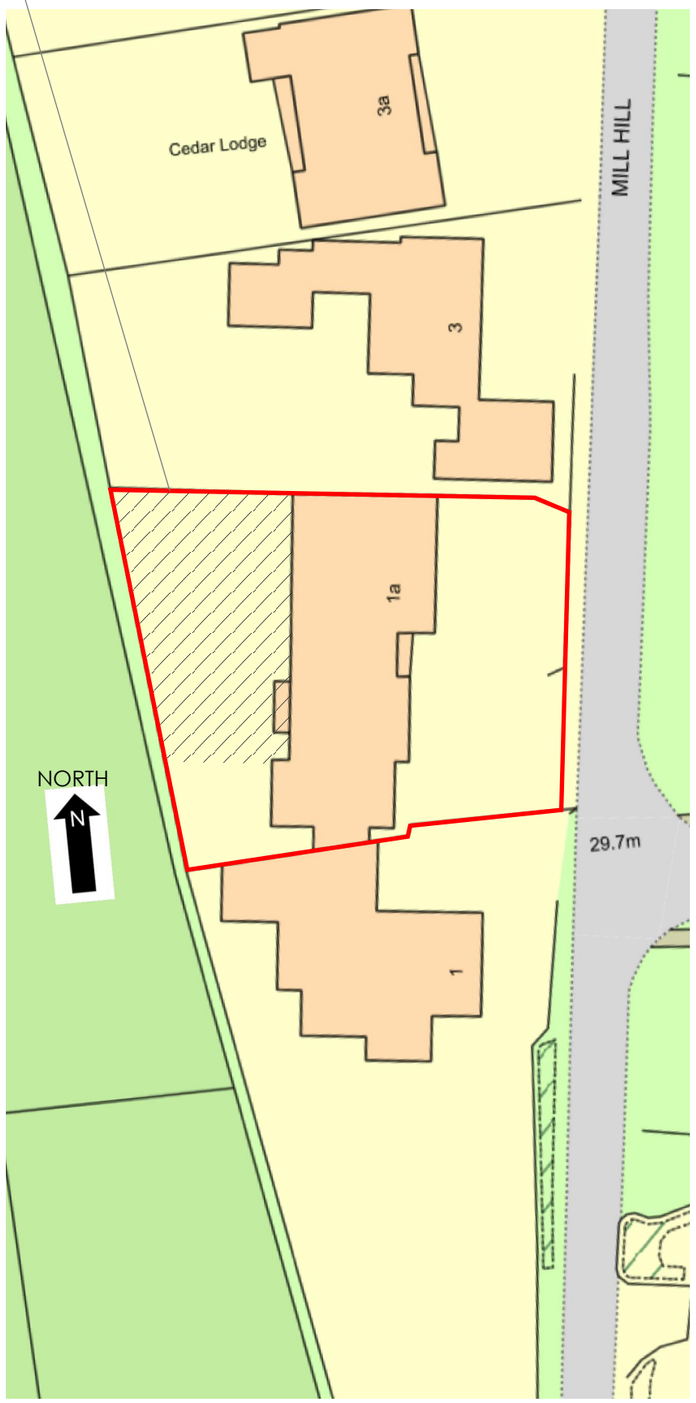


1 Location Plan

SCALE :: 1:500

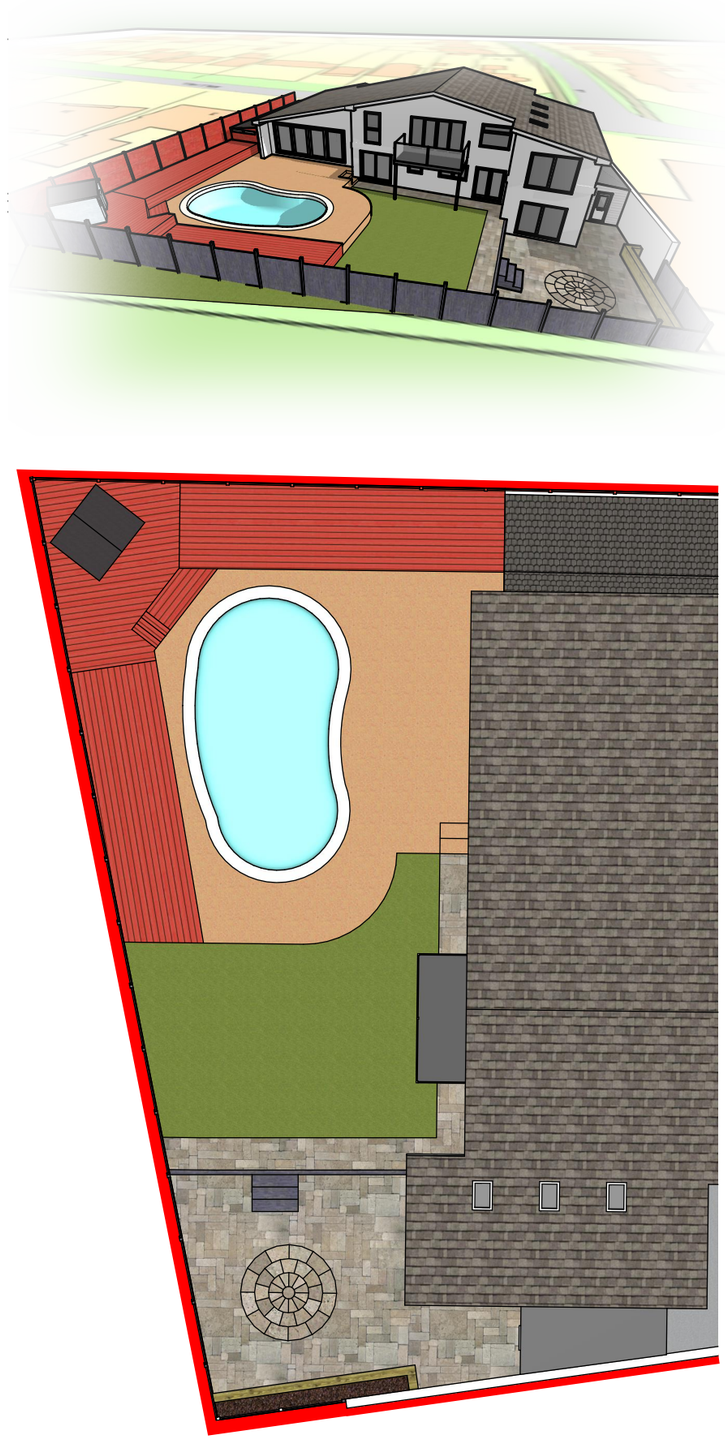

2 Blockplan Existing

SCALE :: 1:200

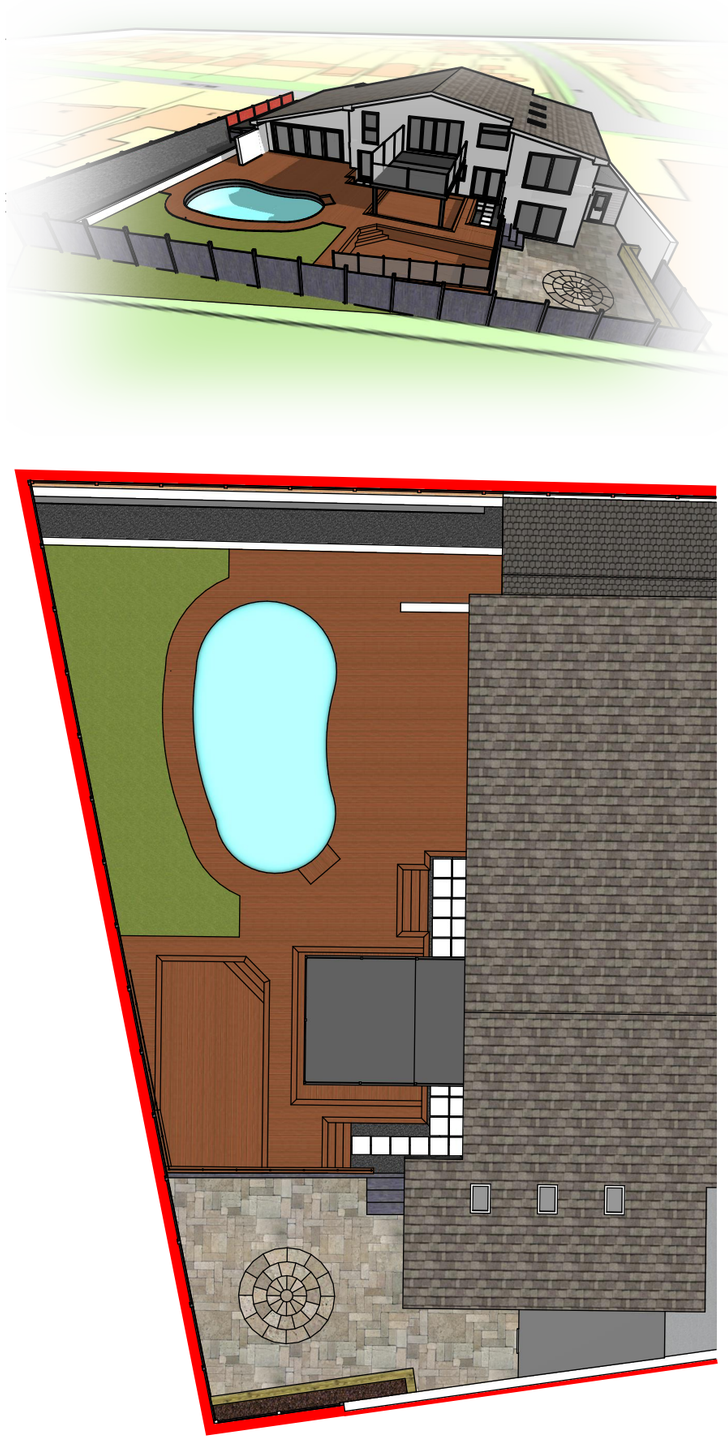

3 Blockplan Proposed

SCALE :: 1:200

1:500 1 meter 1 2 3 4 5 6 7 8 9 10 11

1:200 1 meter 1 2 3 4 5 6 7 8 9 10 11

1:100 1 meter 1 2 3 4 5 6 7 8 9 10 11

Location/Block Plans

B.01 - Location/Block Plans
B.02 - Existing/Proposed Section Cut
B.03 - Roofplan
B.04 - Existing/Proposed Elevations

Adam Hempenstall
1a Mill Hill,
Shoreham by Sea,
West Sussex,
BN43 5TG.

Retrospective Planning App
Changes to rear garden

Planning Application ref
AWDM/0059/21/INVAL

Created: 15 11 20
Modified: 25 03 21
Drawn By: S.W.
simon_walder@yahoo.co.uk

B.01