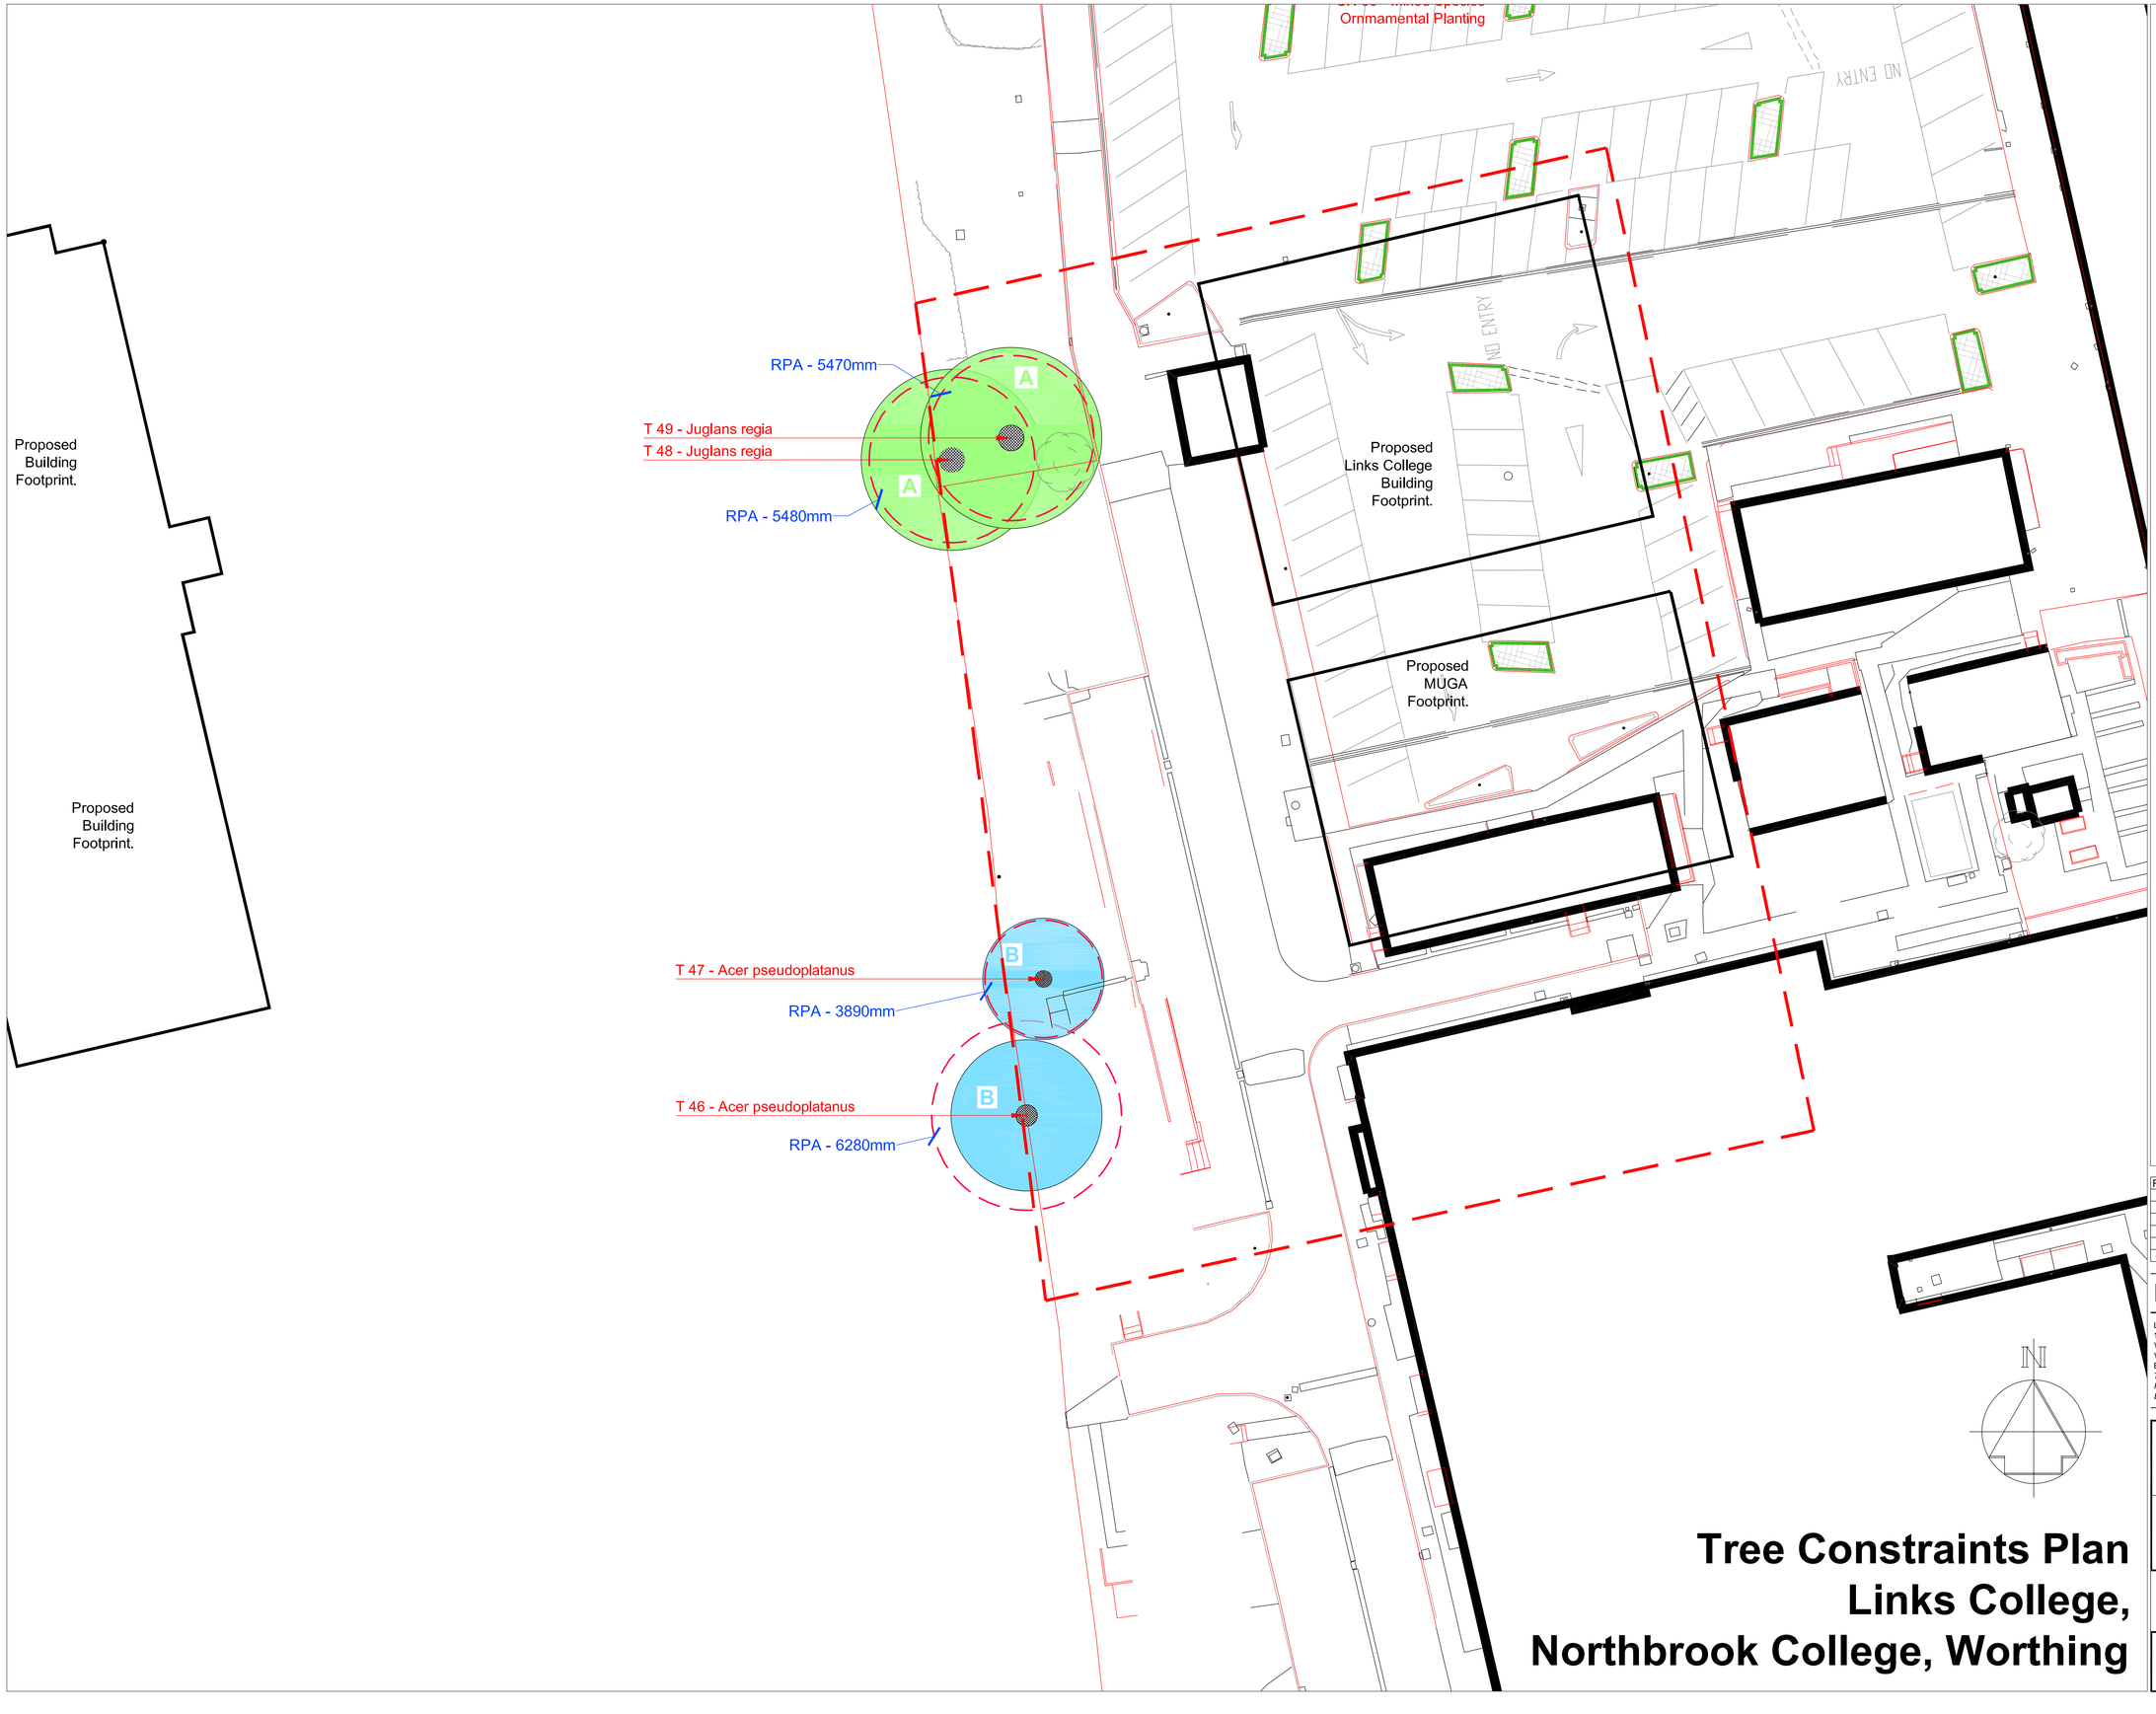


# Legend

- Site Boundary.
- Existing Buildings.
- Existing Trees to be Retained and Protected on Site.
- Existing Hedgeline to be Retained and Protected on Site.
- Existing Shrub Planting Areas to be Retained and Protected on Site.
- T 04 — Tree and Shrub Numbers.
- Tree Root Protection Areas
  Tree Root Protection Areas calculated and specified in accordance with *BS 5837:2005 - 'Trees in Relation to Construction'.*
- A — Category A Trees; Trees of High Quality and Value.
- B — Category B Trees Trees of Moderate Quality and Value.
- C — Category C Trees Trees of Low Quality and Value.
- R — Category R Trees Trees for Removal; Fell Category.
- C — Category C Hedge / Shrub Group Area; Hedge / Shrubs of Low Quality and Value.

| Rev | Description | Date | Initials |
|---|---|---|---|
| | | | |
| | | | |
| | | | |
| | | | |
| 01 | Planning Issue | 09.10 | ET |
| -- | -- | -- | -- |


Lizard Landscape Design

Lizard Landscape Design
19 Broadwater Street East
Worthing
West Sussex
BN14 9AA
*Tel. 01903 216033*
*Fax. 01903 214777*
*Email. lizard.landscape@btconnect.com*


*Project title*
**Northbrook College,**
Links College Development, Worthing

*Drawing title*
**Tree Constraints Plan**
Links College Development

*Scale* **1:200@A1**
*Drawn* KM *Approved*
*Date* 26.08.10

*Drawing No* **LLD311 / 200**
*Revision* 01
*CAD Filename* LLD311/CADDrawings

# Tree Constraints Plan Links College, Northbrook College, Worthing