

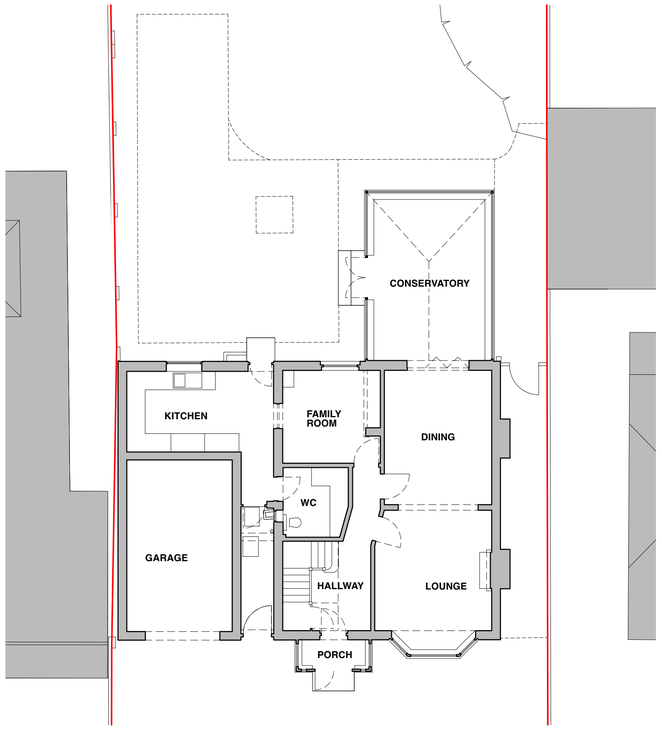


1 EXISTING GROUND FLOOR PLAN
Scale: 1:100

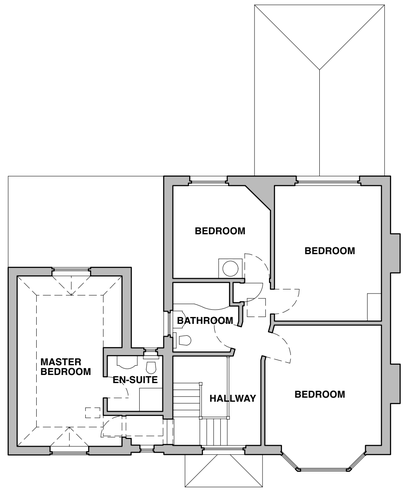

2 EXISTING FIRST FLOOR PLAN
Scale: 1:100

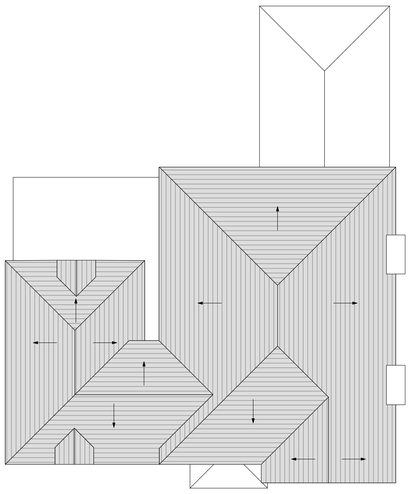

4 EXISTING ROOF PLAN
Scale: 1:100

- Land that applies to the application

AREAS:

Site - 0.27 acre

Existing house
GF- 128 sqm
FF- 83 sqm
Total - 211 sqm



5 EXISTING FRONT ELEVATION (WEST FACING)
Scale: 1:100



6 EXISTING REAR ELEVATION (EAST FACING)
Scale: 1:100



7 EXISTING SIDE ELEVATION (SOUTH FACING)
Scale: 1:100



8 EXISTING SIDE ELEVATION (NORTH FACING)
Scale: 1:100

Scale Bar @ 1:100

0m 2 4 6 8 10

REVISION	DATE	COMMENT	BY

HAPA ARCHITECTS

Job Name
54 BUCKINGHAM ROAD, SHOREHAM-BY-SEA, BN43 5UD

Status	Drawing Title
PLANNING	**EXISTING PLANS & ELEVATIONS**

Date	Scale	Job Ref
DEC '22	**1:100 @ A1**	**0284**

© All rights reserved - Do not scale off drawing
All dimensions to be checked on site
Copyright of HAPA ARCHITECTS LTD
www.hapa-architects.co.uk

Drawing Number **AL-100**