

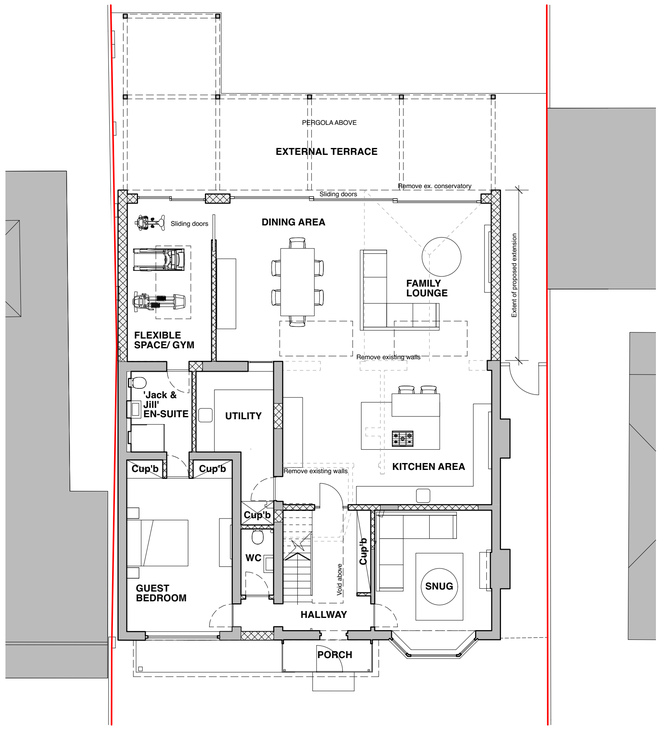



1 PROPOSED GROUND FLOOR PLAN
Scale: 1:100

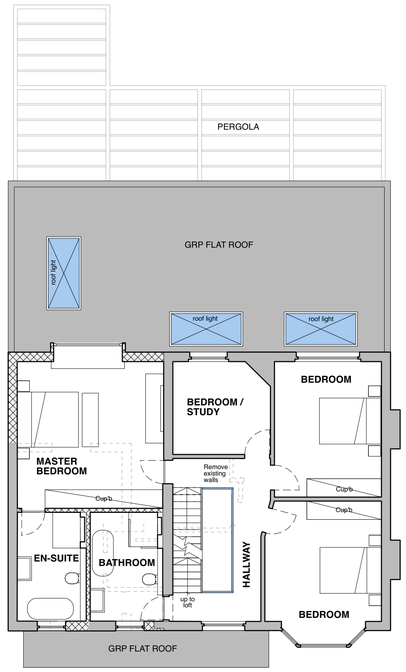

2 PROPOSED FIRST FLOOR PLAN
Scale: 1:100

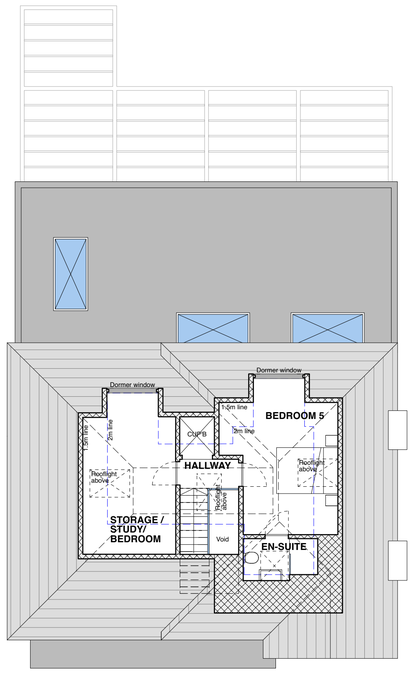

3 PROPOSED SECOND FLOOR PLAN
Scale: 1:100

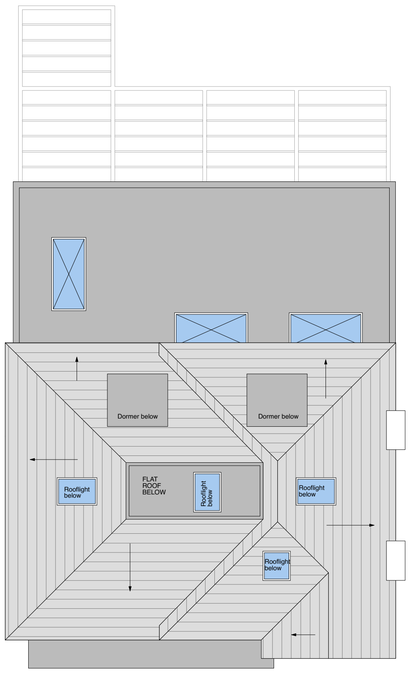

4 PROPOSED ROOF PLAN
Scale: 1:100

Scale Bar @ 1:100

0m 2 4 6 8 10


- Land that applies to the application

AREAS:

Site - 0.27 acre

Existing house
GF- 128 sqm
FF- 83 sqm
Total - 211 sqm


Proposed house
GF- 171 sqm
FF- 102 sqm
SF- 43 sqm
Total - 316 sqm

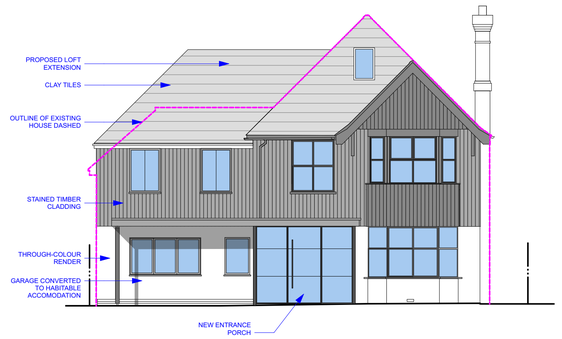


5 PROPOSED FRONT ELEVATION (WEST FACING)
Scale: 1:100



6 PROPOSED REAR ELEVATION (EAST FACING)
Scale: 1:100

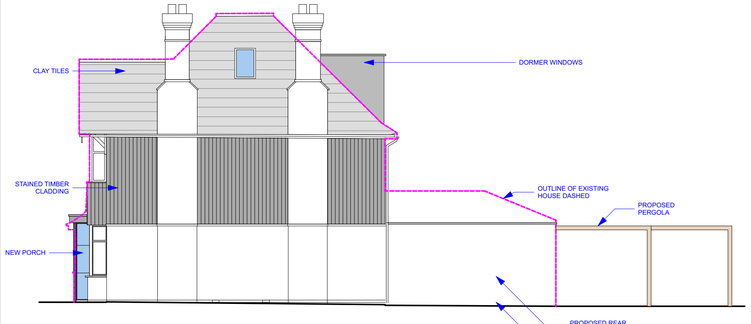

7 PROPOSED SIDE ELEVATION (SOUTH FACING)
Scale: 1:100

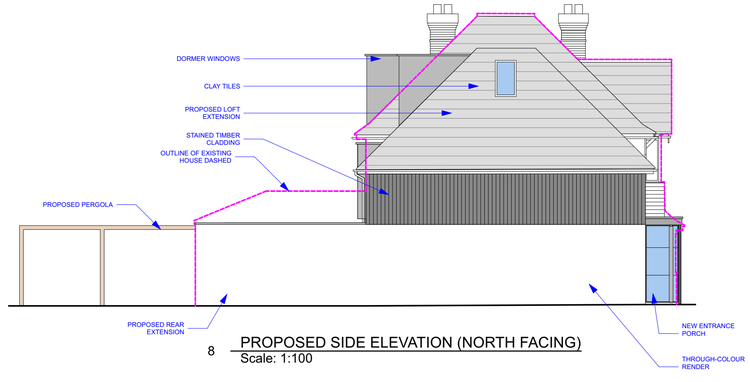

8 PROPOSED SIDE ELEVATION (NORTH FACING)
Scale: 1:100

REVISION	DATE	COMMENT	BY
A	20.12.22	PERGOLA SHOWN THROUGHOUT	AW

HAPA ARCHITECTS

Job Name
54 BUCKINGHAM ROAD, SHOREHAM-BY-SEA, BN43 5UD

Status: **PLANNING**
Drawing Title: **PROPOSED PLANS & ELEVATIONS**
Date: **DEC '22**
Scale: **1:100 @ A1**
Job Ref: **0284**
Drawing Number: **AL-200 A**

© All rights reserved - Do not scale off drawing
Drawings prepared by HAPA ARCHITECTS LTD
www.hapa-architects.co.uk