Issue 2 8/4/24
Issue 3 3/6/24
Issue 4 2/7/24
Showing amended Roof Plan.

front East elevation existing & Proposed

No change

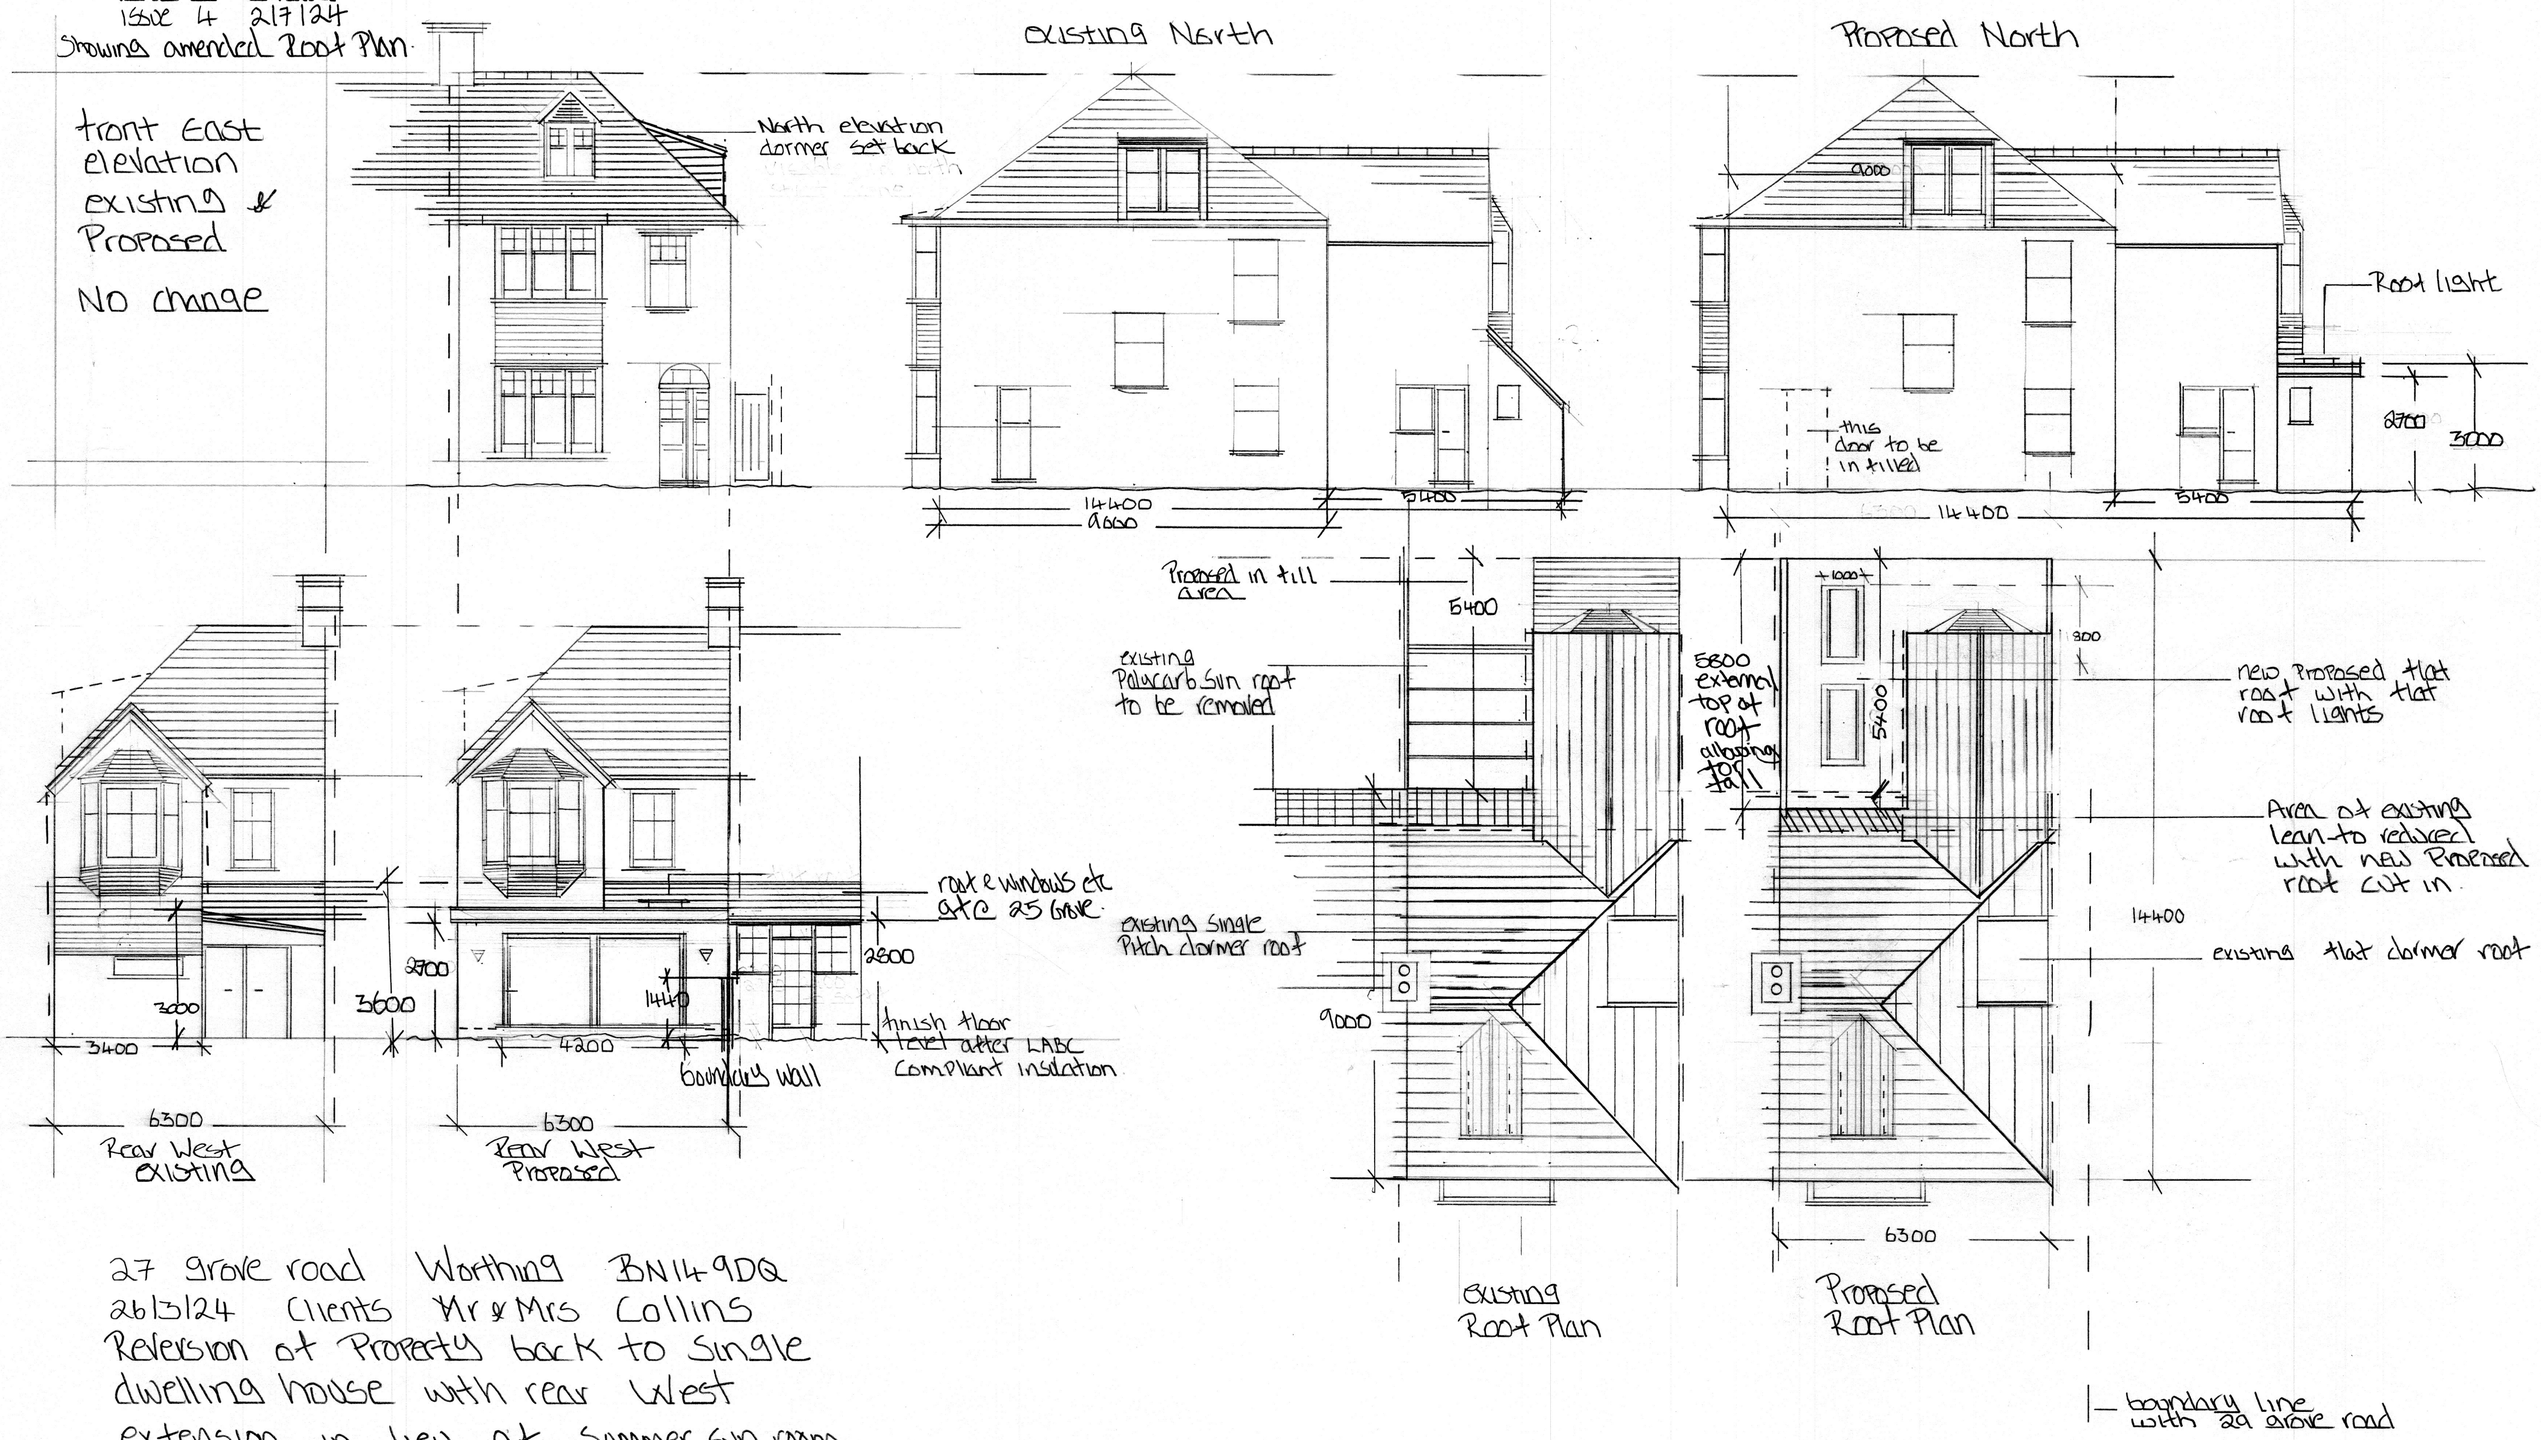

27 grove road Worthing BN14 9DQ
26/3/24 Clients Mr & Mrs Collins
Reversion of Property back to Single dwelling house with rear West extension in lieu of Summer Sun room.

all elevations & roof Plans @ 1:100

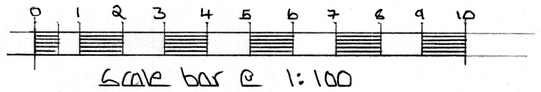

Scale bar @ 1:100

8/4/24 amended

3/6/24 amended to Show Proposed rear extension roof reduced by 800mm to 3000mm