


GENERAL NOTES:
This drawing has been produced for our client and is submitted as part of a planning application / building regulations submission and is not intended for use by any other person or for any other purpose. Use of this drawing is subject to copyright.
The contractor is to check all site dims and levels before work starts and notify Architect of any discrepancies.This drawing must be read and checked against all structural and other specialist drawings and specifications etc. The contractor is to comply with all current British Standards and Building Regulations whether or not specifically stated on these drawings. Do not scale from this drawing (other than for planning purposes).

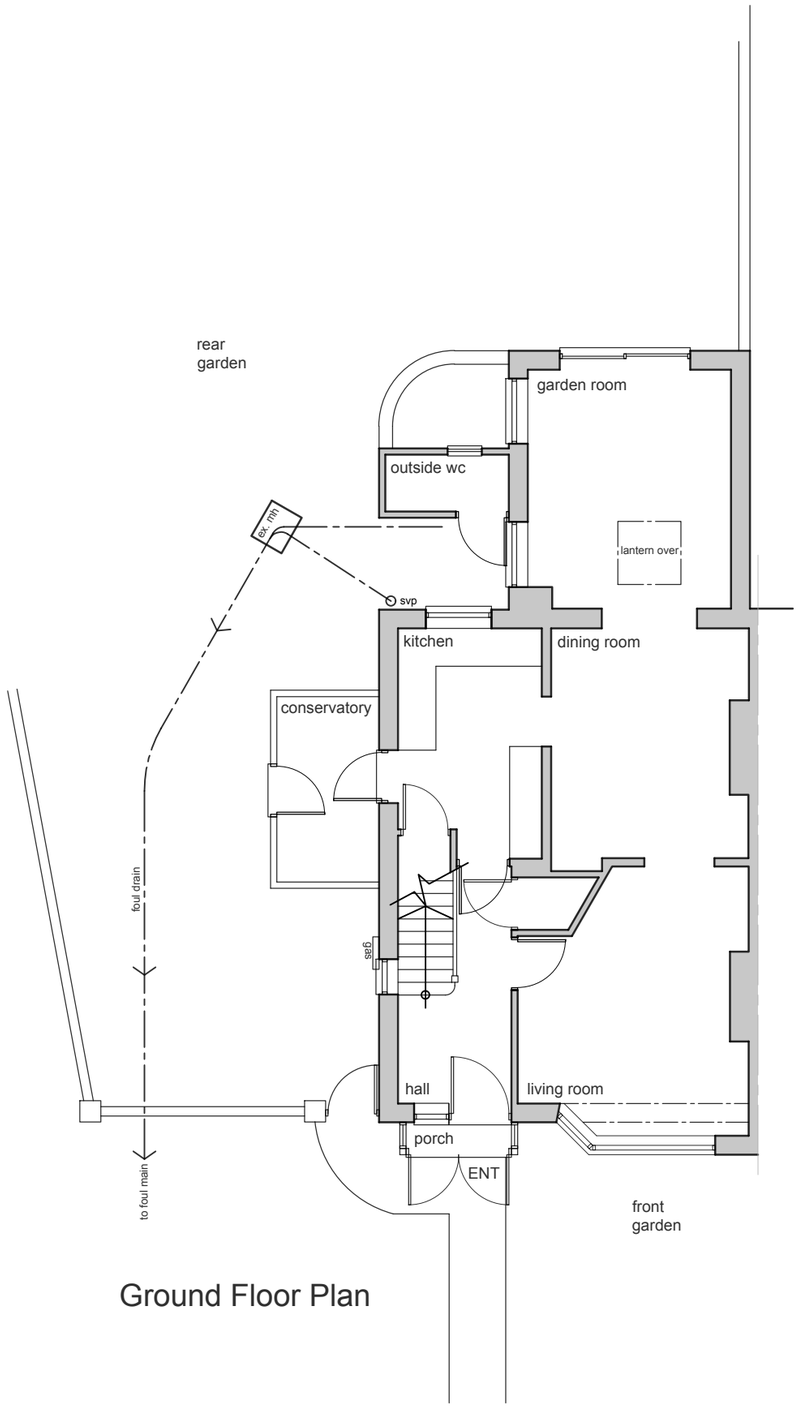

Ground Floor Plan

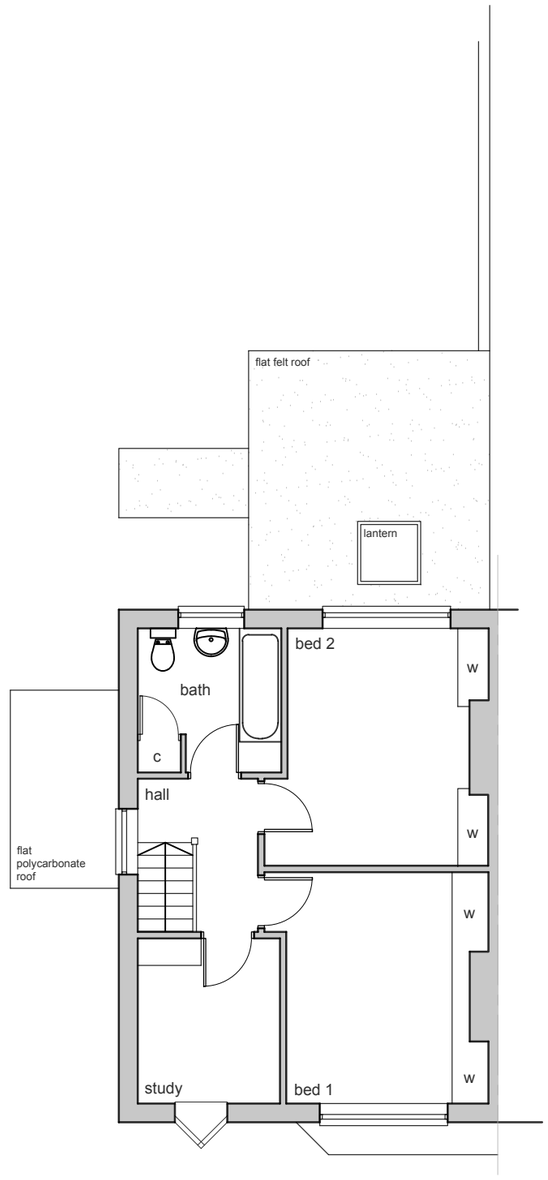

First Floor Plan

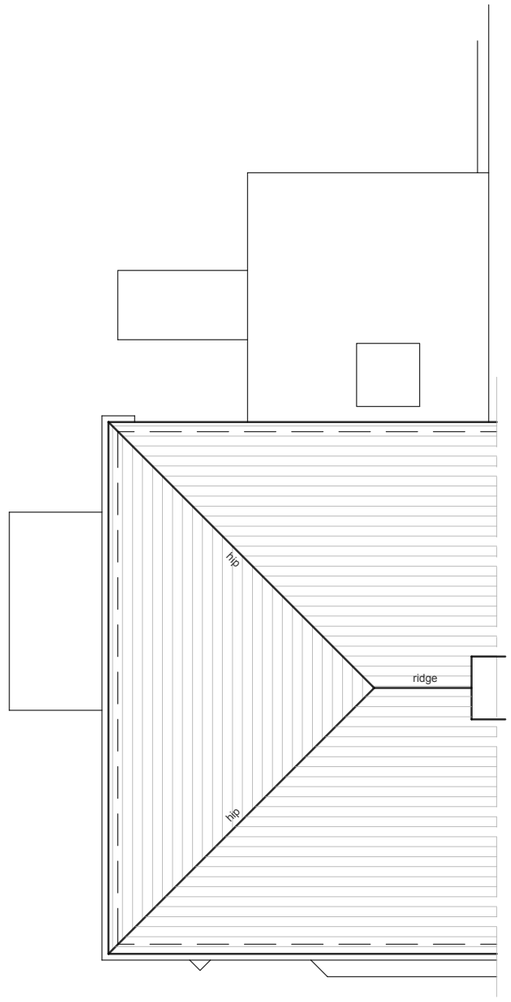

Roof Plan

LIGHTBOX
ARCHITECTURE
L I M I T E D

121 Greenbank Avenue
Saltdean
East Sussex
BN2 8QP

07754 093827
email: info@lightboxarchitecture.com
web: www.lightboxarchitecture.com

© Lightbox Architecture Limited (UK) - 2019

1 : 100

0 1 2 3 4 5

Client
Kavi Patel

Address
55 Marlowe Road
Worthing
West Sussex
BN14 8EZ

Drawing
Existing Floor Plans and Roof Plan

~~PRELIMINARY~~ / PLANNING ~~/ BUILDING REGS~~

Rev.	Date	Description	By
A	13.06.24	Minor alterations	AB

Drawing Number
24/104/sk01

Revision
A

Scale	Date	By
1:100 @ A3	29/05/24	IB