Scale 1:200 — 0 5 10 15 20 25 30 Metres

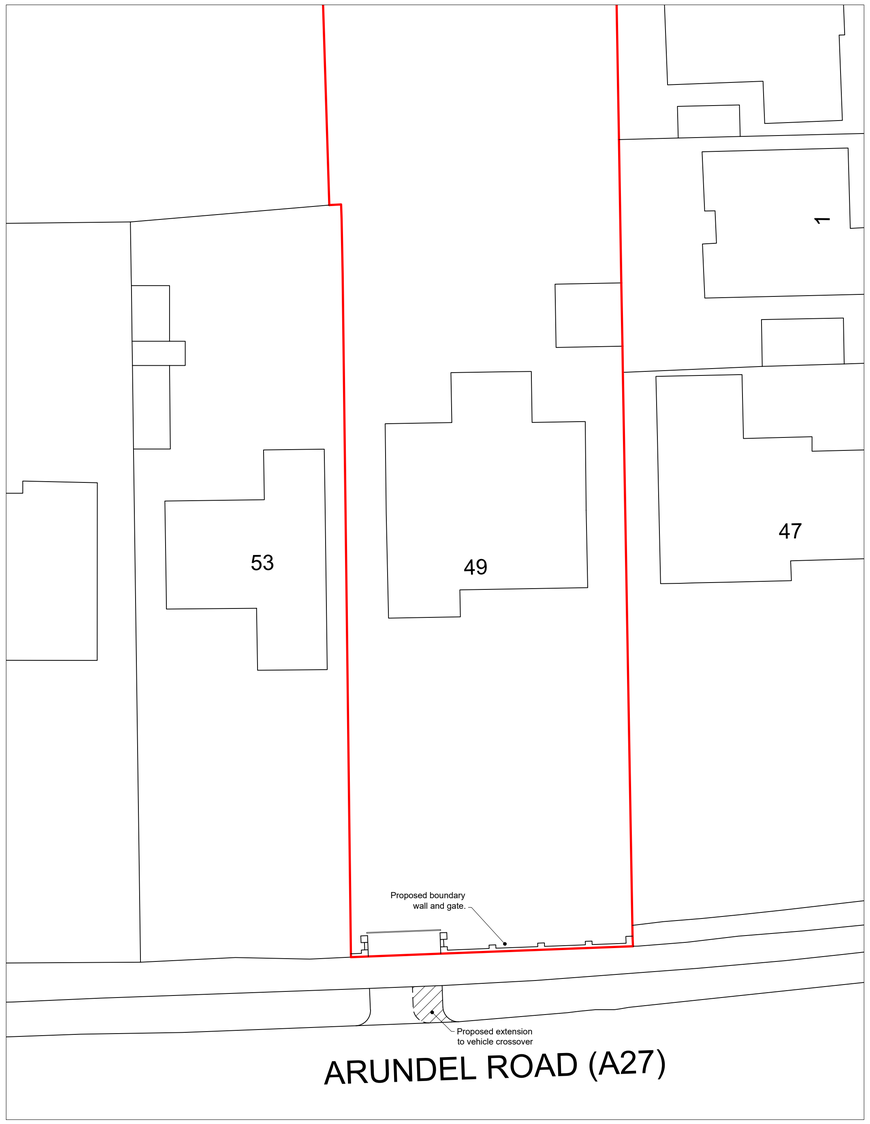

Block Plan
Scale 1:200

Scale 1:1250 — 0 20 40 60 80 100 Metres



Location Plan
Scale 1:1250

N

Scale 1:100 — 0 1 2 3 4 5 6 7 8 9 10 Metres

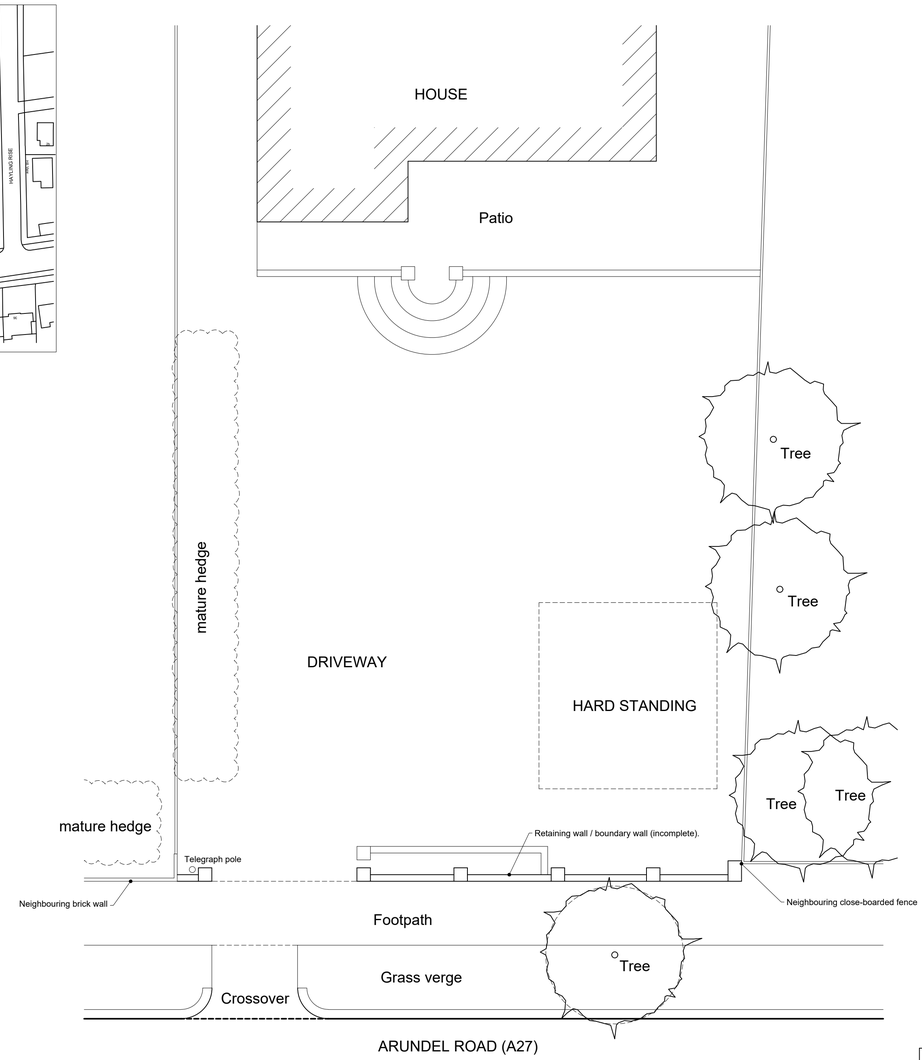

Site Plan
Scale 1:100

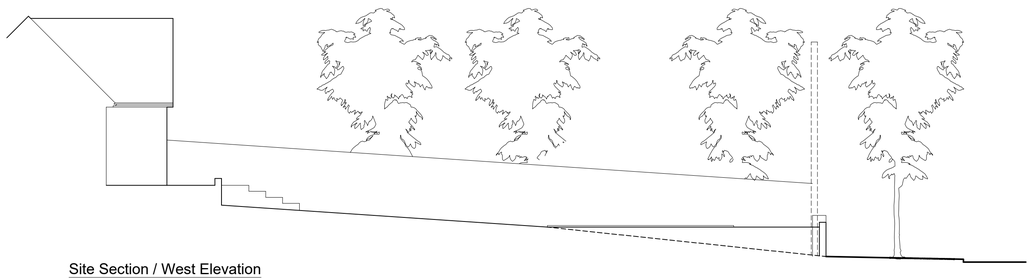

Site Section / West Elevation
Scale 1:100

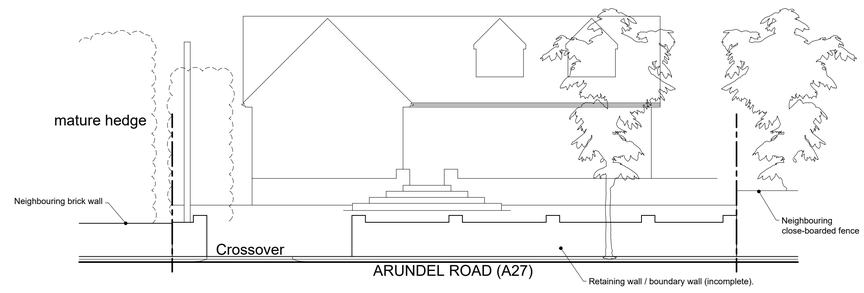

South Elevation
Scale 1:100

Rev:	Description:	Date:
C	Proposed garage removed from block plan.	08.07.24
B	Block plan revised.	09.04.24
A	Location & block plans added.	21.12.23

HORIZON DESIGN
ARCHITECTURAL TECHNOLOGY
Horizon Design Limited
4 High View
Worthing BN13 3DQ
01903 205868
info@horizon-design.co.uk www.horizon-design.co.uk

Client:
Ms Mangat

Project:
Proposed Garage, Boundary Wall & Crossover Extension:
49 Arundel Road
Worthing
West Sussex, BN13 3EN

Drawing title:
Existing Plans & Elevations, Location & Block Plans.

Scale:
1:100 / 1:1250 / 1:200 @ A1

Date: 20.12.23
Drawn: KWF

Drawing number: 3153-01
Revision: C