Scale 1:100

0 1 2 3 4 5 6 7 8 9 10 Metres

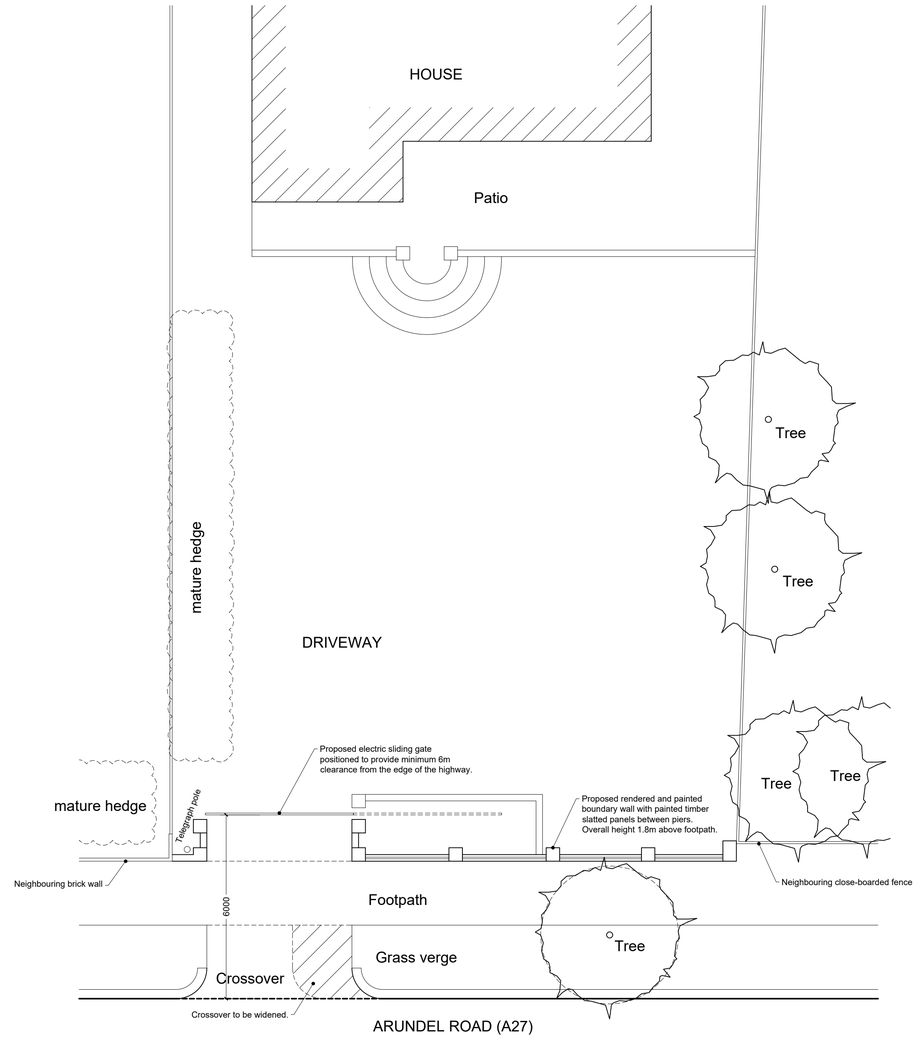

Site Plan
Scale 1:100

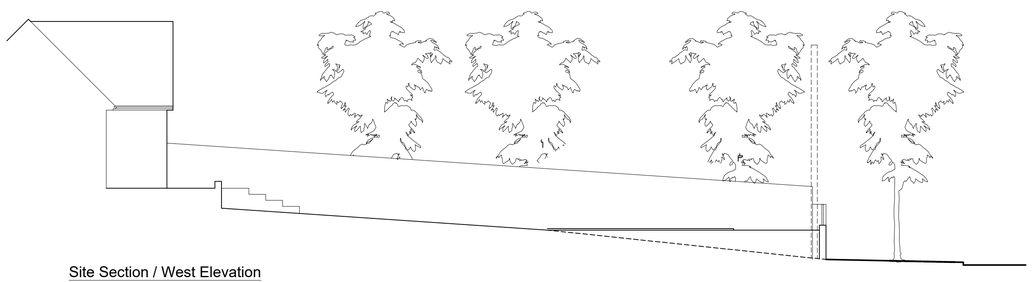

Site Section / West Elevation
Scale 1:100

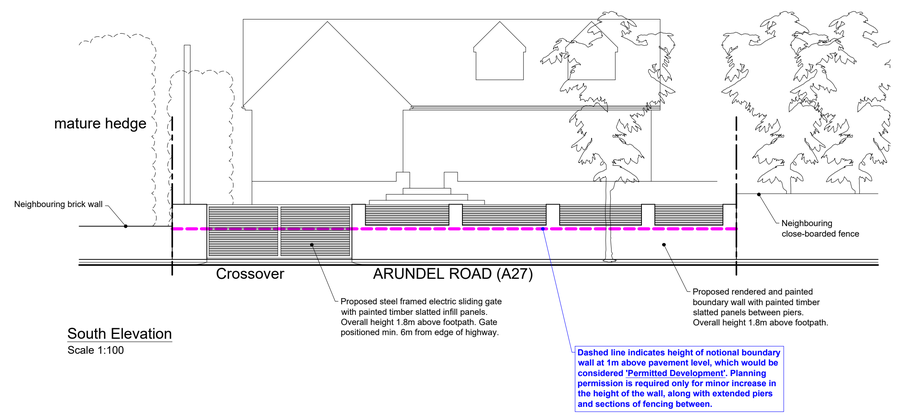

South Elevation
Scale 1:100

Rev:	Description:	Date:
D	Proposed garage removed.	08.07.24
C	Indication of Permitted Development allowance added.	05.07.24
B	Garage roof revised, proposed gate moved to allow clearance from highway.	09.04.24
A	Garage door revised.	21.12.23

HORIZON DESIGN
ARCHITECTURAL TECHNOLOGY
Horizon Design Limited
4 High View
Worthing BN13 3DQ
01903 205868
info@horizon-design.co.uk www.horizon-design.co.uk

Client:
Ms Mangat

Project:
Proposed Garage, Boundary Wall & Crossover Extension:
49 Arundel Road
Worthing
West Sussex, BN13 3EN

Drawing title:
Proposed Plans & Elevations.

Scale:
1:100 @ A1

Date: 20.12.23
Drawn: KWF

Drawing number: 3153-02
Revision: D