
Proposed Elevations

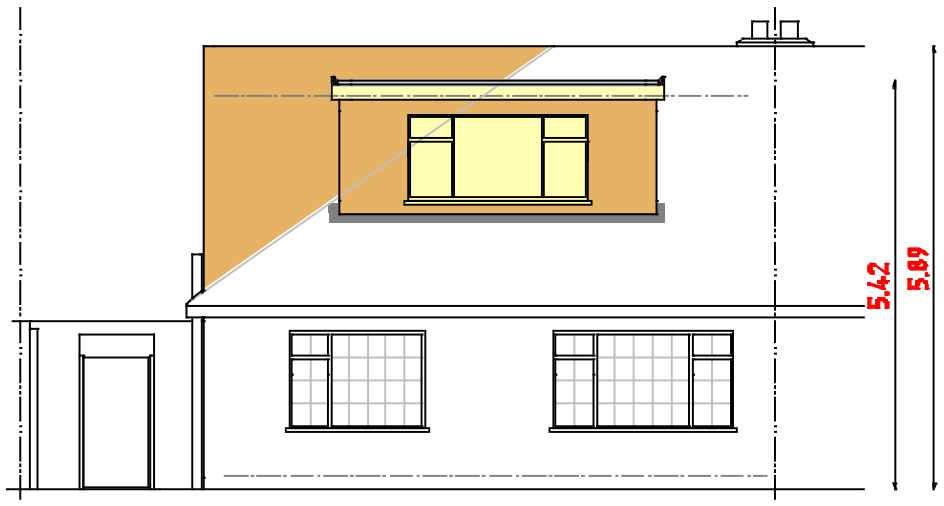

West Elevation

Planning Notes

Materials of new structure to match those of existing

Windows on side elevation to be obscure glazed
& non opening up to a height of 1.7m above floor level.

0 1m 2m 3m


Scale 1 : 100



North Elevation



East Elevation

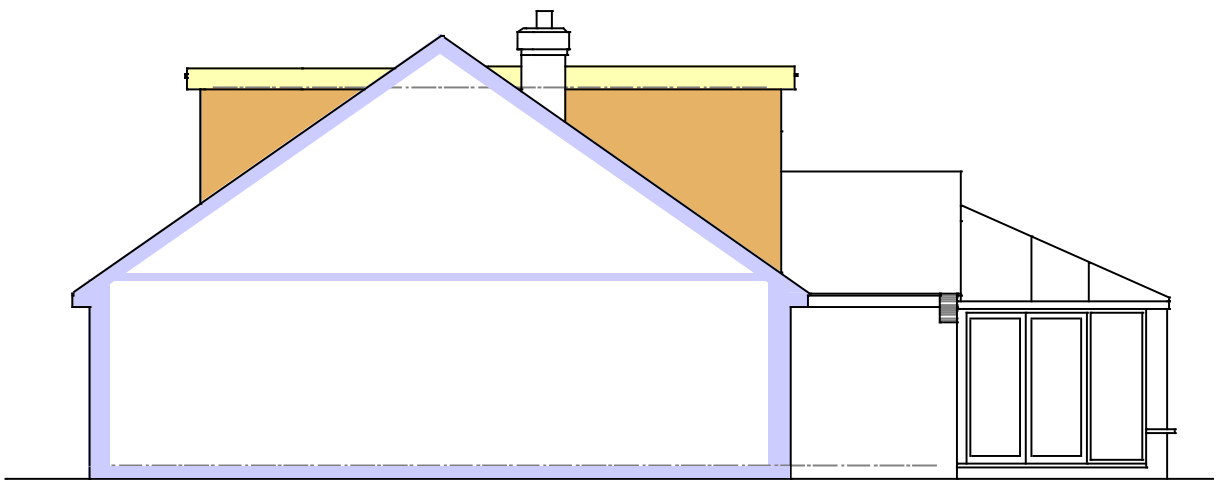

South Elevation





Existing
Block Plan

Proposed
Block Plan 1:500

0 10m 20m 30m

N

PROJECT
Proposed loft conversion with front and rear dormers at 22 Southview Close, Shoreham. BN43 6LJ

CLIENT Mrs S Brown

Scales
1:50, 1:100
1:500, 1:1250

Date
August 2018

Drawn
srb

Revisions
A) Sept 18 Northern elevation amended

Drawing No 15/18/18 1A