


ARCHITECTS

24 Park Lane, Southwick. BN42 4DL

1809 1.001 - Revision -

CLIENT	FAITH WHELLER
RIBA STAGE	STAGE 1 - SURVEY
DRAWING	OS AND BLOCK PLAN
DATE	AUGUST 2026
SCALE	1:1250 AND 1:500 @ A1

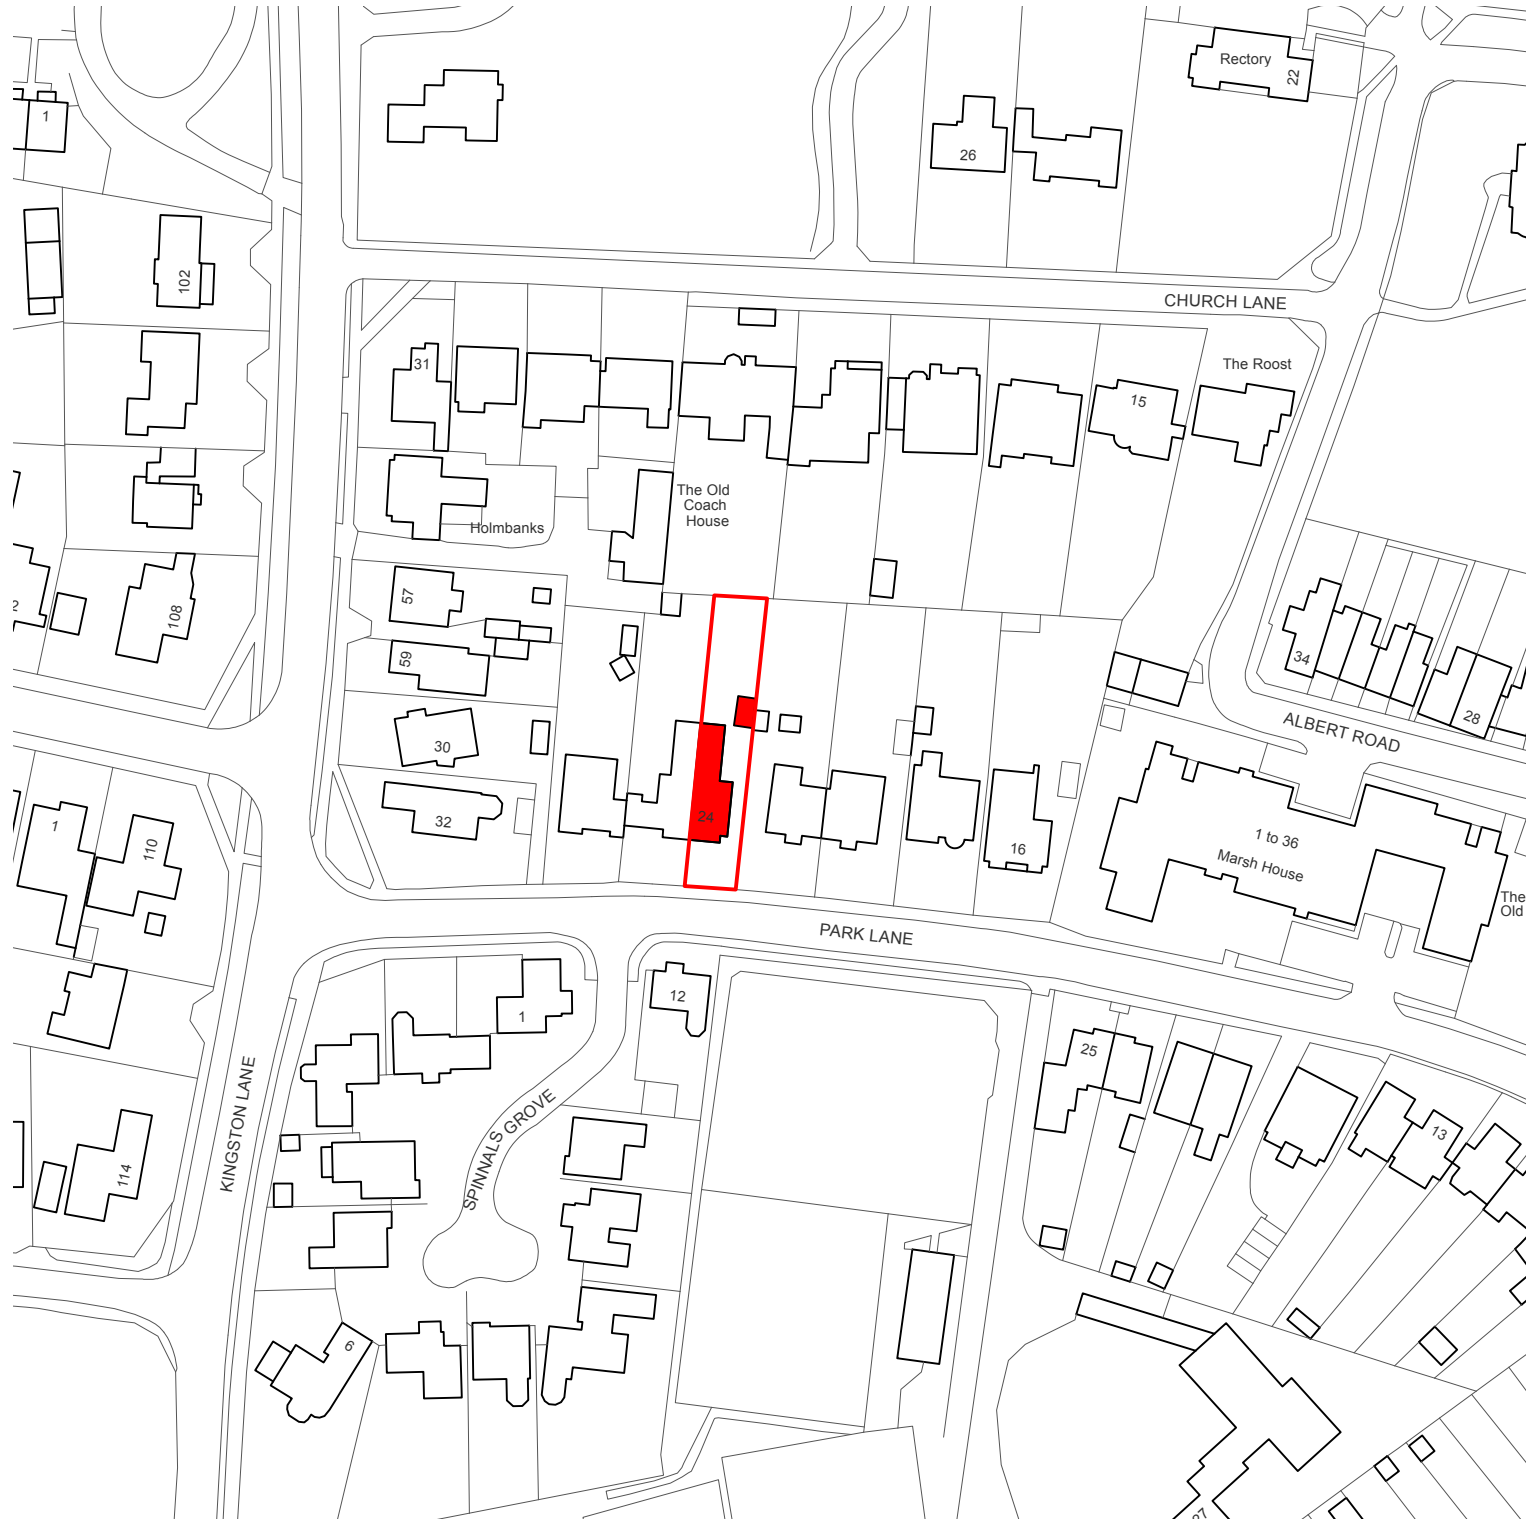

OS LOCATION PLAN

N

0m 10 20 30 40 50 100

1:1250 Scale Bar



BLOCK PLAN

N

0m 10 20 30 40 50

1:500 Scale Bar

REV	DATE	COMMENT	BY
-----	------	---------	----

PRINT DRAWING AT A1

N.B. Unless otherwise noted this drawing is not to be used for construction purposes. If indicated as feasibility this drawing is subject to a detailed site investigation, including ground conditions/contaminates, drainage design and planning / density negotiations. The layout may be based upon an enlargement of an os sheet or other small scale plans and its accuracy needs to be verified by survey. CDM regulations have not been fully considered.

