



24 PARK LANE SOUTHWICK BN42 4DL

AS PROPOSED PLANS AND ELEVATIONS

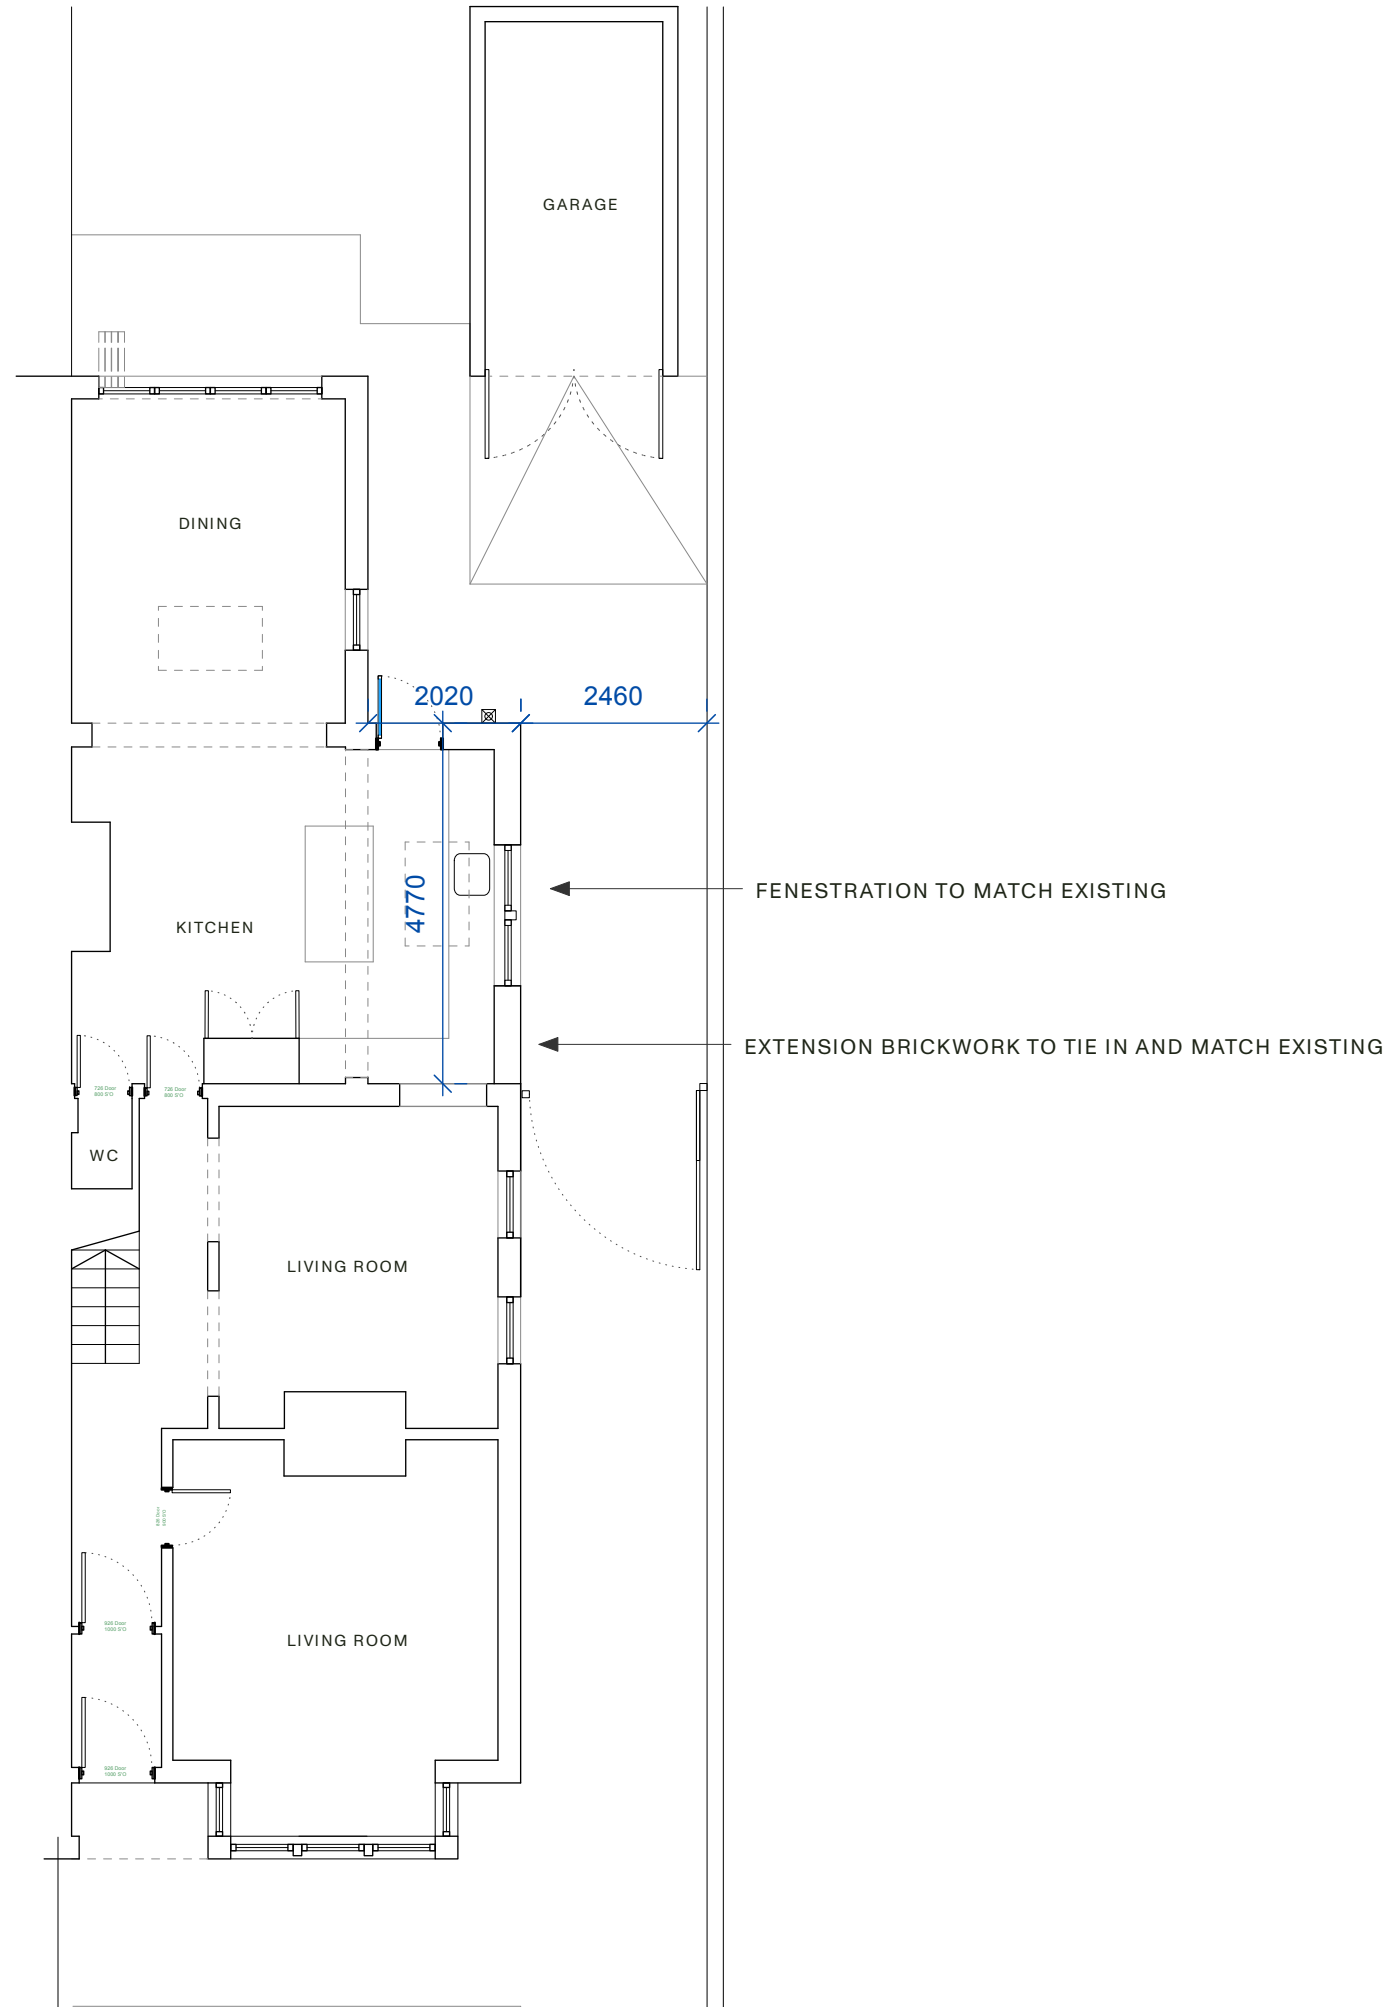


N


GROUND FLOOR PLAN

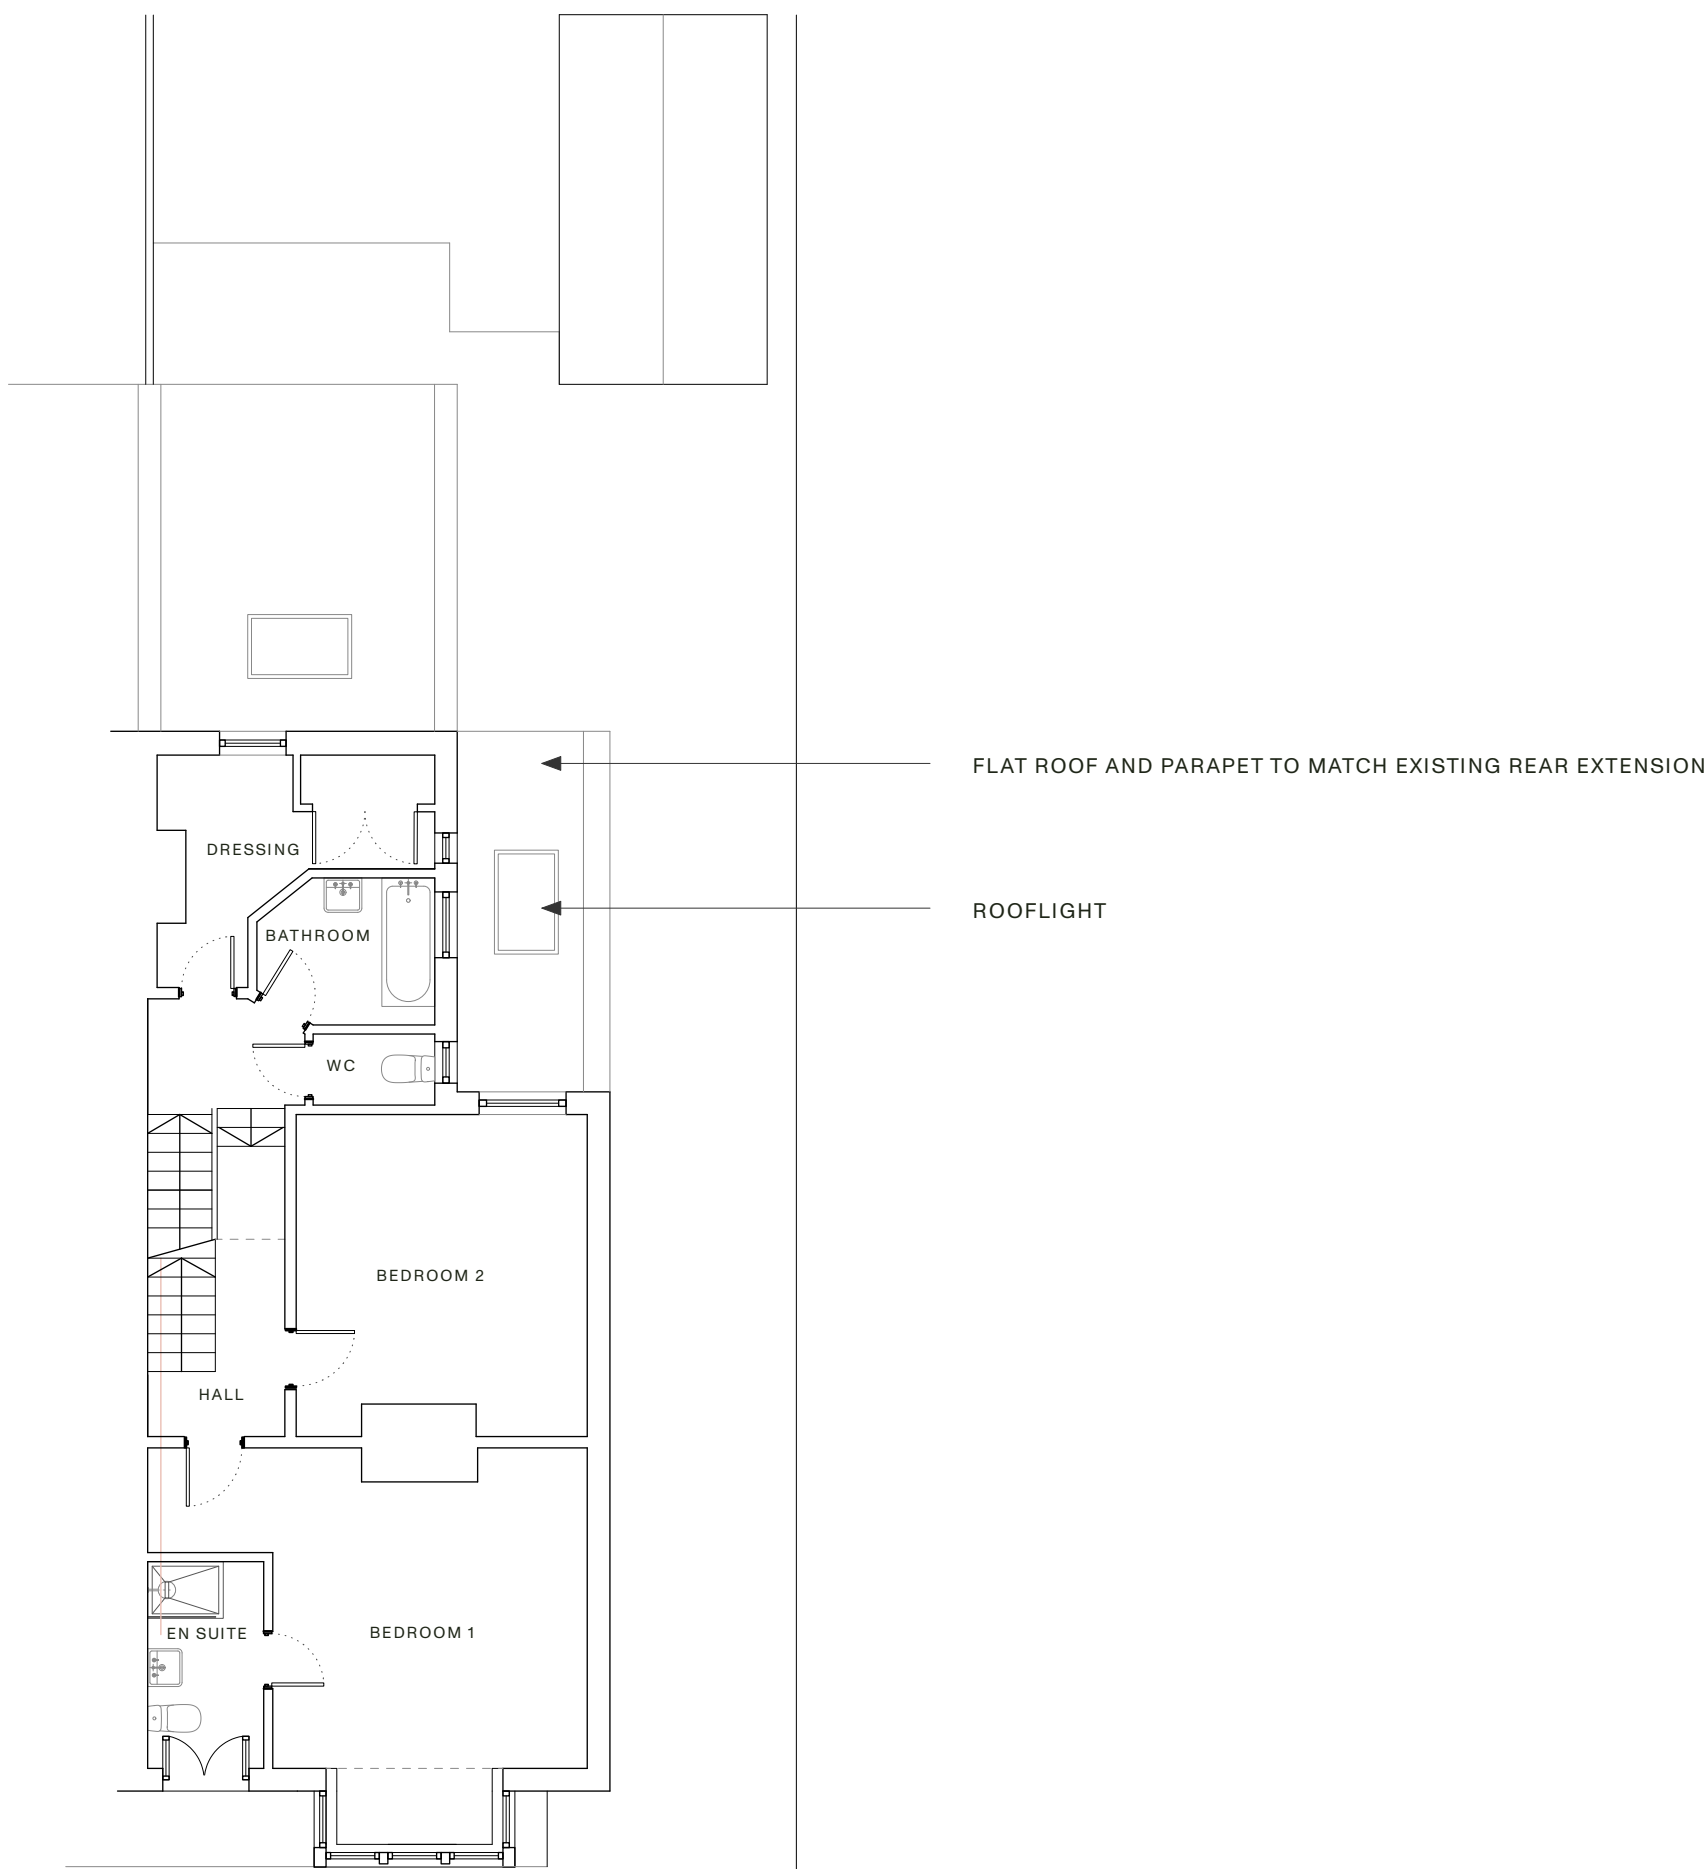


FIRST FLOOR PLAN

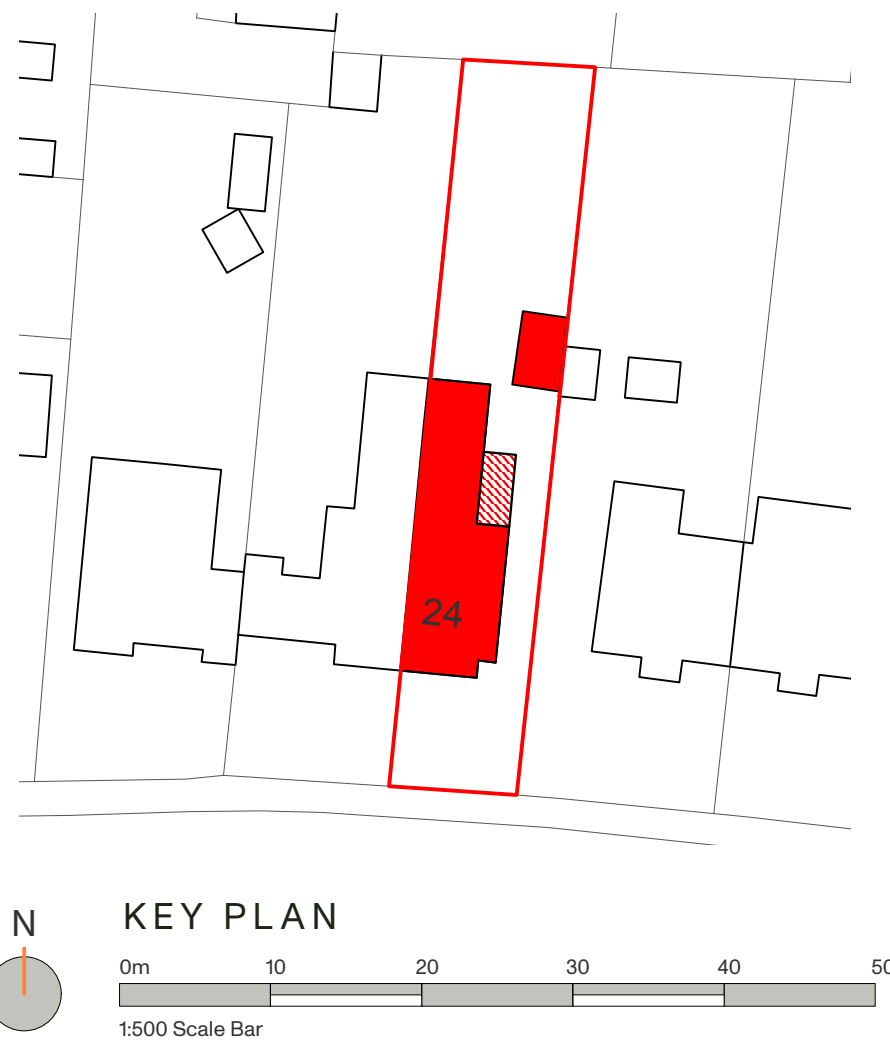

SIDE ELEVATION

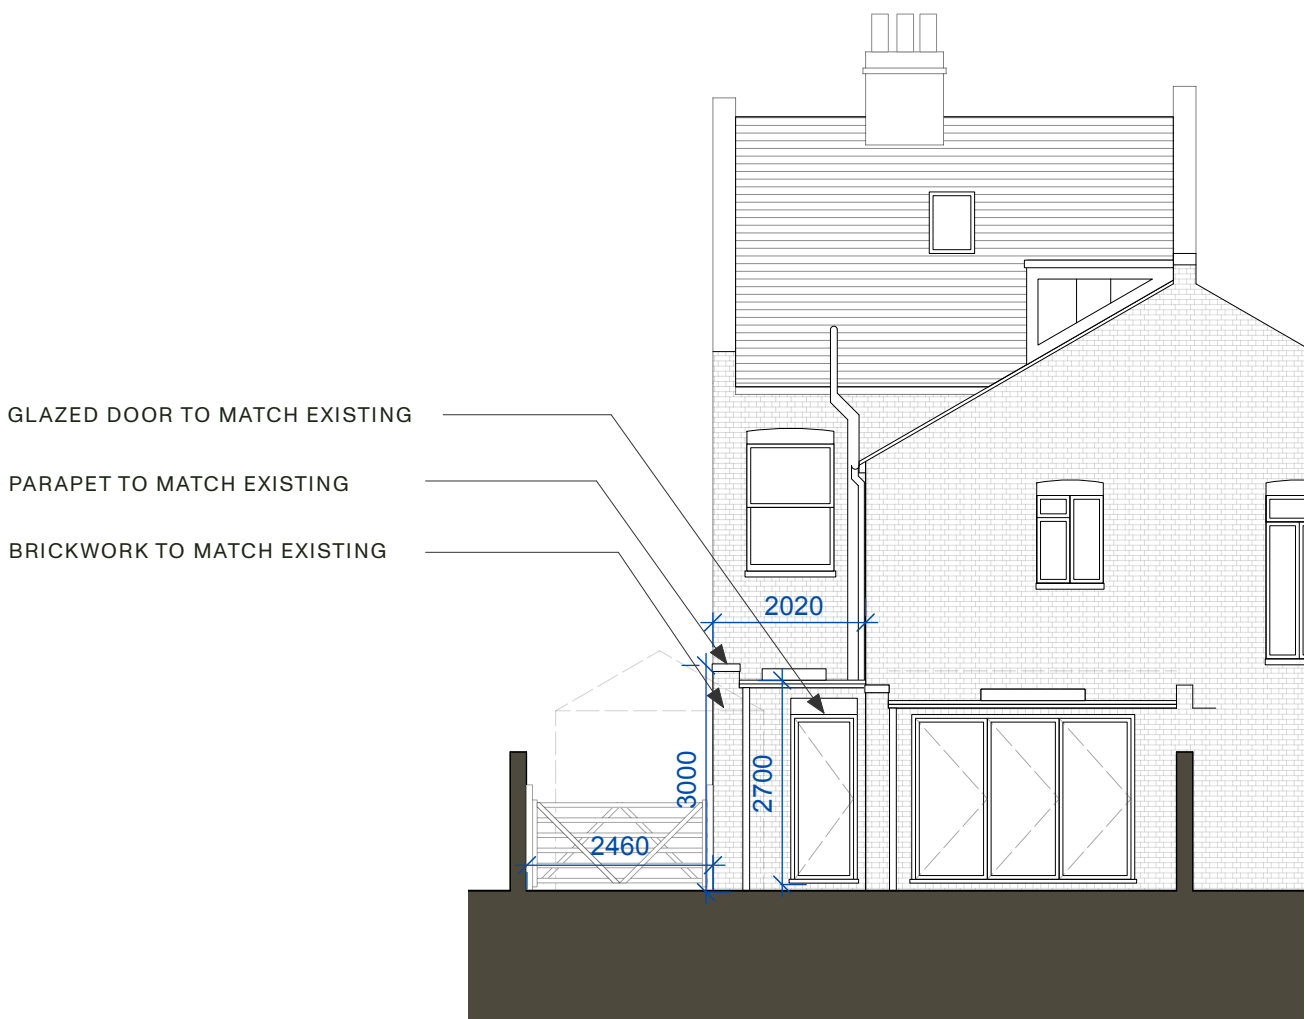

REAR ELEVATION

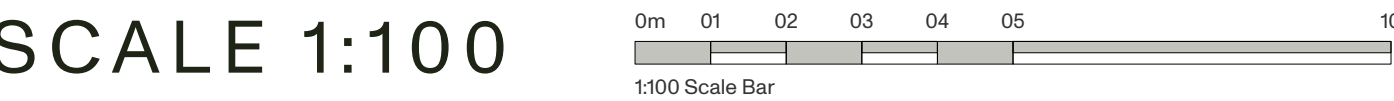

LANDÍVAR

ARCHITECTS

24 Park Lane, Southwick. BN42 4DL	
1809 3.001 - Revision -	
CLIENT	FAITH WHELLER
RIBA STAGE	STAGE 3 - PLANNING
DRAWING	PROPOSED PLANS
DATE	SEPTEMBER 2026
SCALE	1:100 @ A1

REV	DATE	COMMENT	BY