
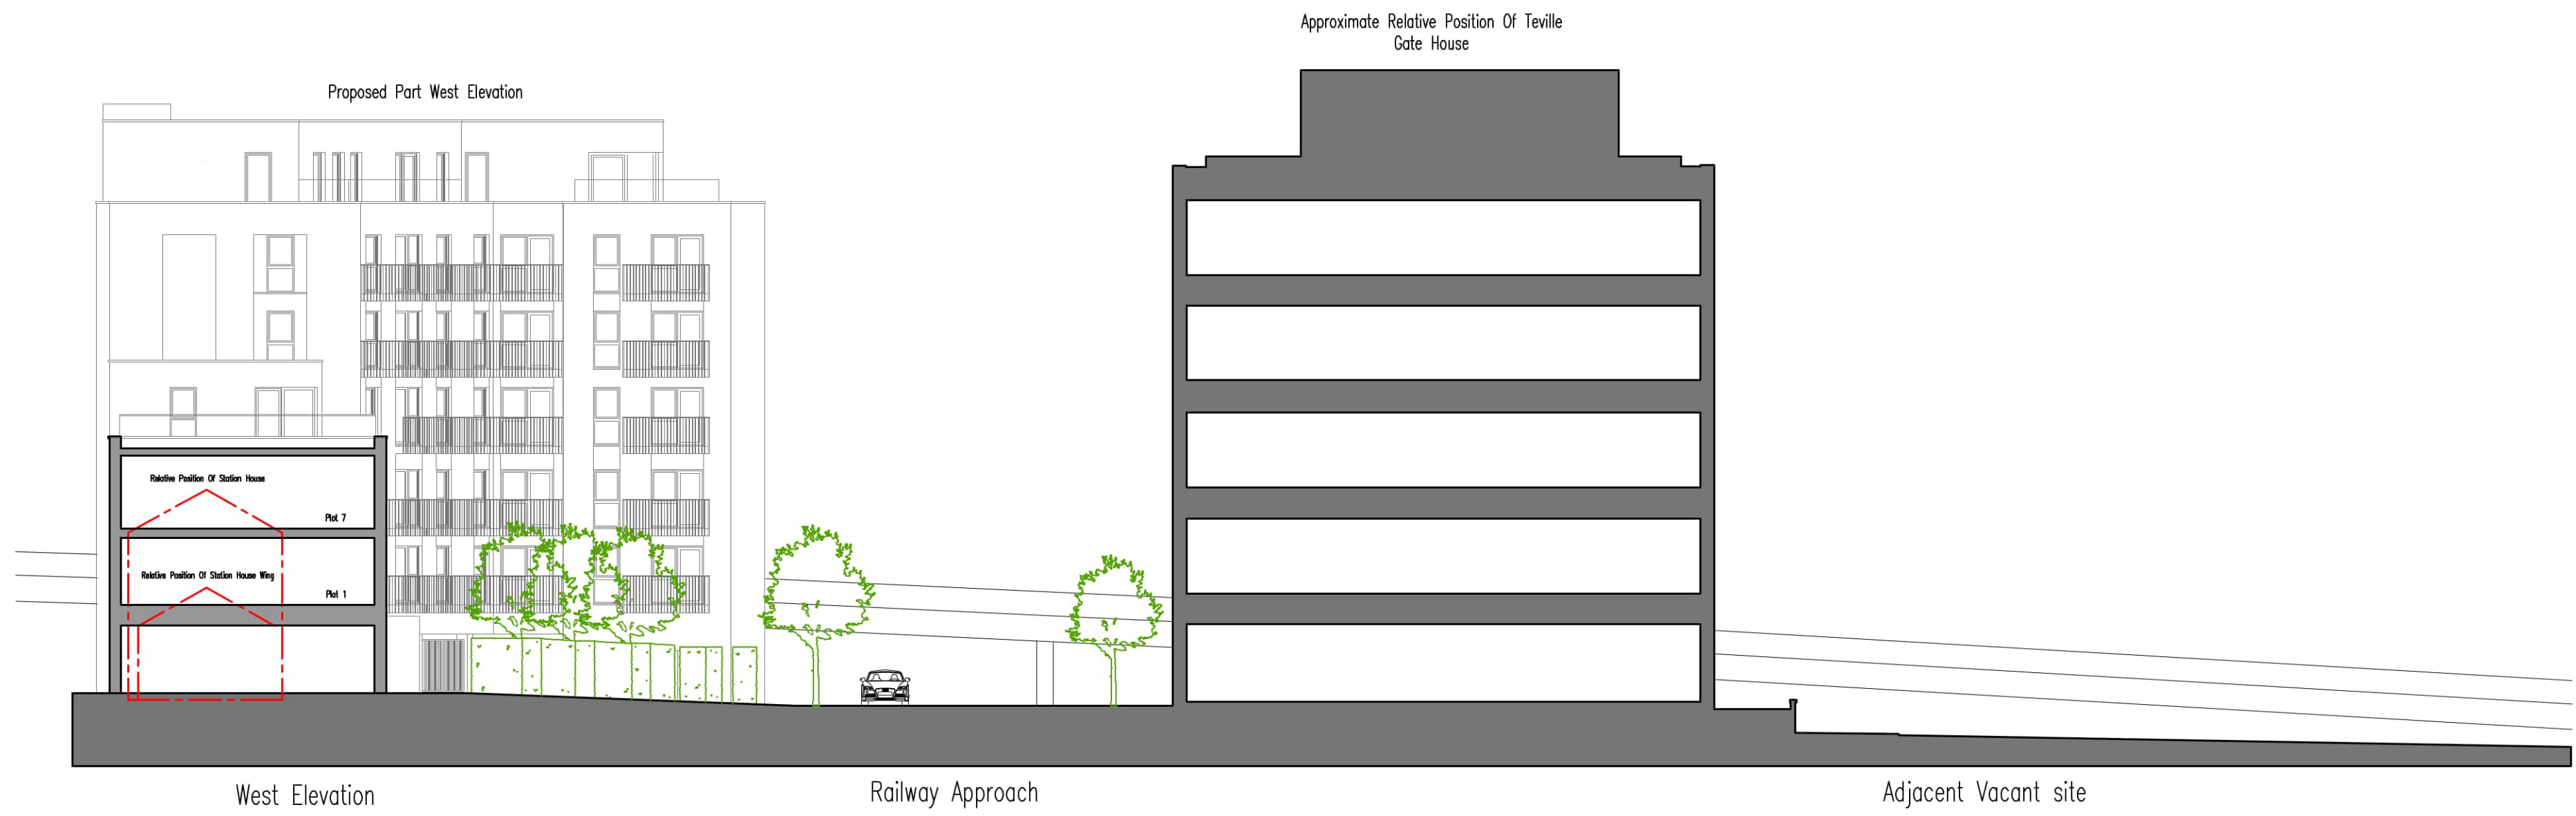


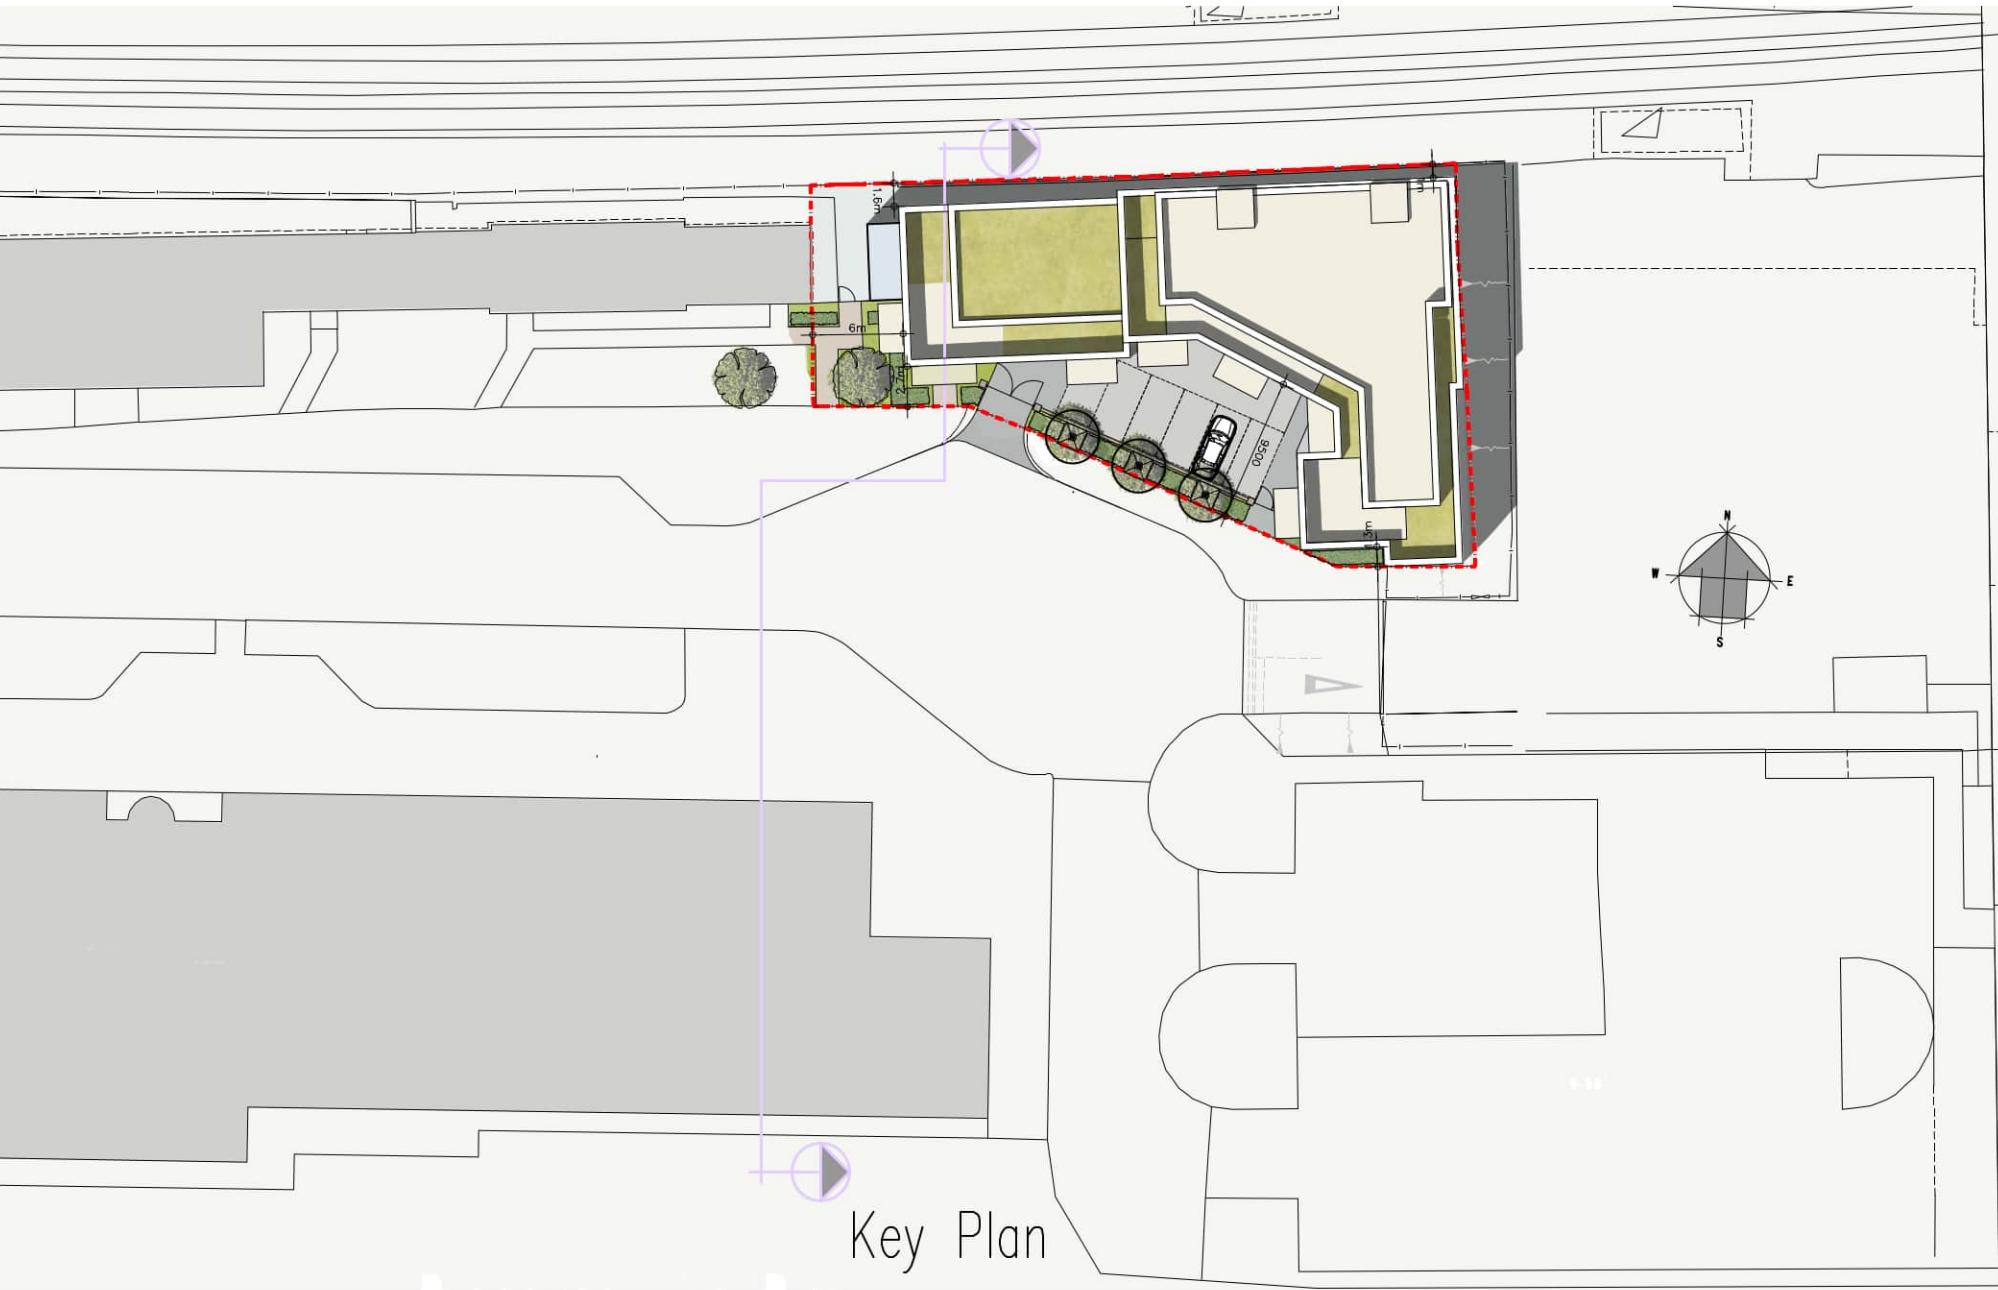

Site Section Looking East

PL02 16.07.26 CW JR Proposed Building Reduced In Scale
PL01 15.10.25 First Planning issue

REV	DATE	AMEN APP	REVISION
-----	------	----------	----------

Architectus
Architectural Design and Technology
Capella House, 4 Railway Approach, Worthing, West Sussex, BN11 1UR
Tel: 01903 821061 Fax: 01903 821711 Email: designoffice@architectus.co.uk

CLIENT: CAPELLA PARTNERSHIP

PROJECT: CAPELLA HOUSE CAR PARK
RAILWAY APPROACH
WORTHING

DRAWING: SITE SECTION

DRG No: 24/014/013 REV: PL02

STATUS: PLANNING

SCALE: 1:200 @A1

DRAWN: CW APPROVED: JR DATE: 01.10.25

This drawing is the copyright of Architectus Limited. Information shown is explicitly for the purposes of Planning related applications or general Planning purposes only. This drawing should not be used to obtain Building Regulation approval and is not to be used for construction. Refer to scale bar and title block for drawing scale

0 1 2 3 4 5 6 10
METRES