amendments			
rev.	date	comment	auth. chkd.
a	20.05.14	design & layout amended as client requirements	OB GI

0690/14
21 MAY 2014

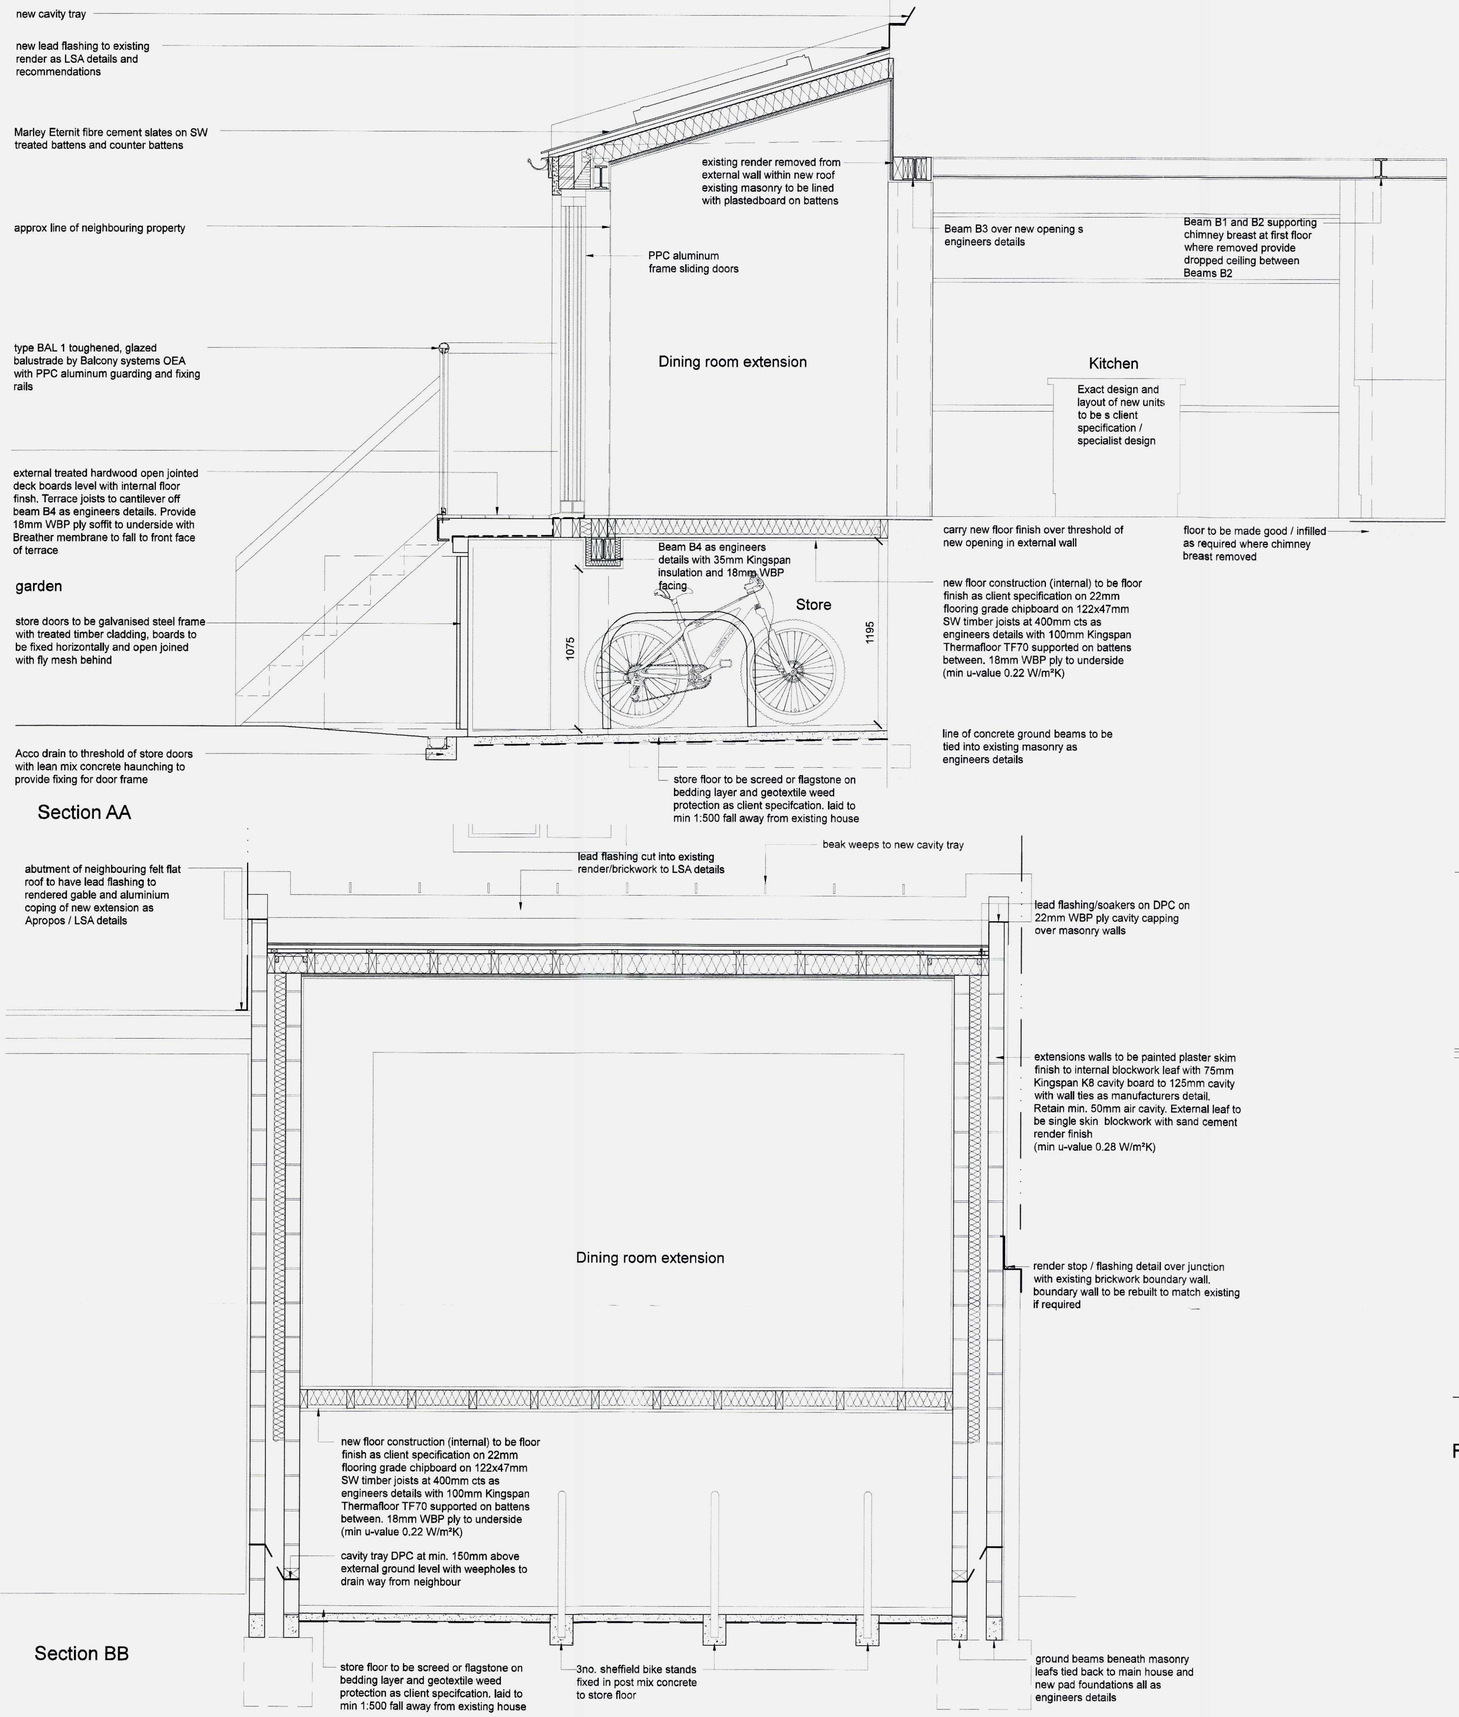

Section AA

Section BB

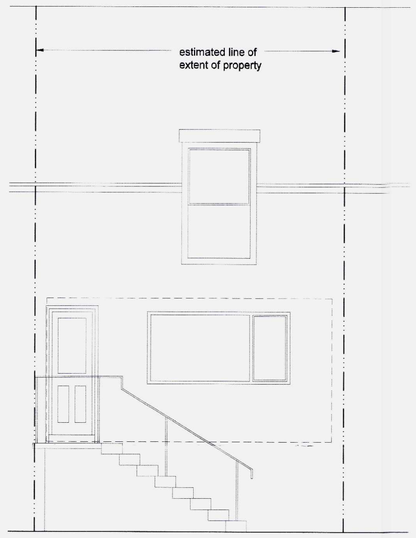

Front Elevation 1:50

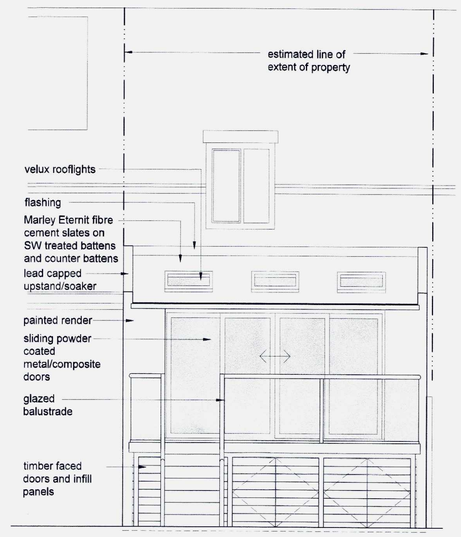

Rear Elevation 1:50

client: M Porteous			drawing number: 0313.DD.03	revision: a
project: 32 Beach Green, Shoreham By Sea, BN43 5YG			drawing title: Proposed Sections and Elevations DETAIL DESIGN	
drawn by: GM	checked by: OB	riba work stage: E	date: March 14	scale/original sheet size: As Noted@A1

http://abirarchitects.co.uk studio@abirarchitects.co.uk
unit 01, Beta House, St John's Road, Hove, BN3 2FX, United Kingdom
Hove +44 (0)1273 724 384 Company No. 05877117

© ABIR Architects Ltd. Check all dimensions on site before work is undertaken. All goods, materials and workmanship to conform with current building regulations, BSS and COP's.

ABIR Architects Ltd

Member Royal Institute of Architects RIBA Chartered Practice