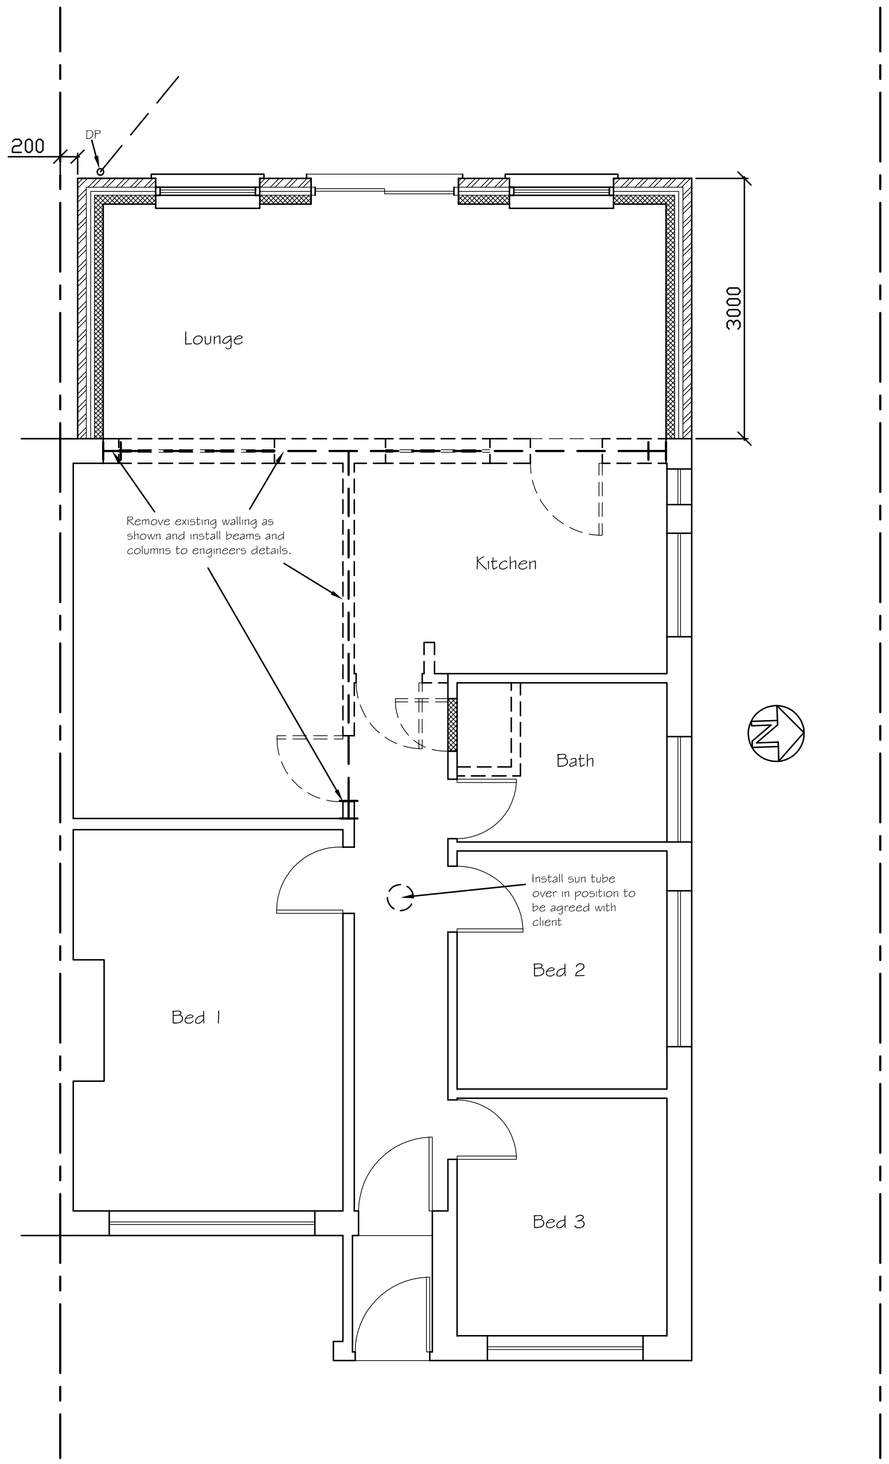

Proposed Ground Floor Plan

0 0.5 1 2 3 4 5 6 7 8 9 10

SCALE 1:50

Note: All materials to match existing

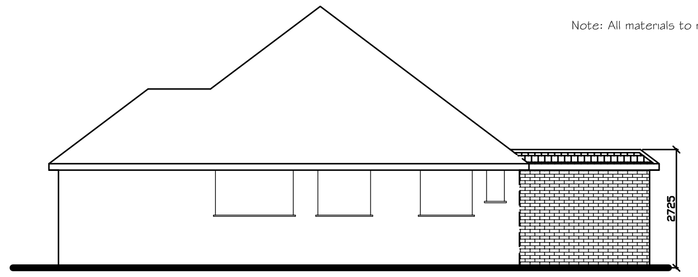

Proposed Side (North) Elevation

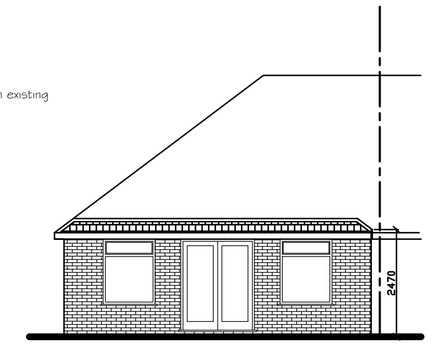

Proposed Rear (West) Elevation

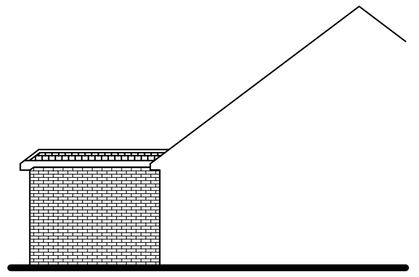

Proposed Side (South) Elevation

0 0.5 1 2 3 4 5 6 7 8 9 10

SCALE 1:100

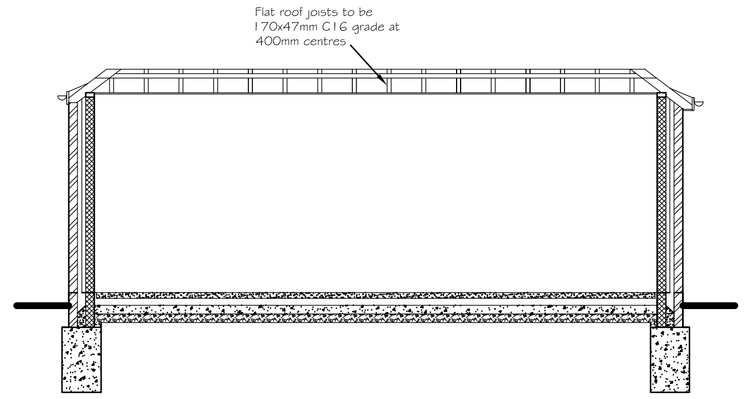

Cross Section

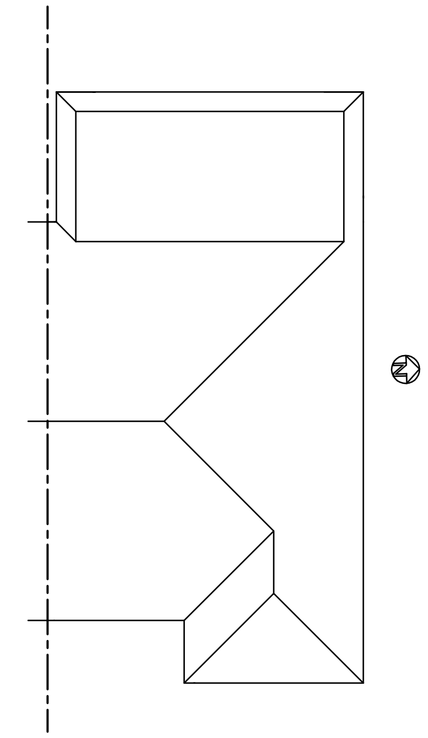

Proposed Roof Plan

Tony Rogers
Building Consultants
Address: 40 Dawn Crescent, Upper Beeding
West Sussex, BN44 3WH
Telephone: 01903 815225 Fax: 01903 815225

Rev.	Date:	Revision Description:

Client: Mr L Sampson

Address: 15 Crown Road
Shoreham
West Sussex
BN43 6QB

Project: Proposed single storey rear extension

Scale: 1:50 1:100
Paper Size A1

Date: September 2018

Drawing No: 18/1322/02

Drawn By: AWR

Revision: