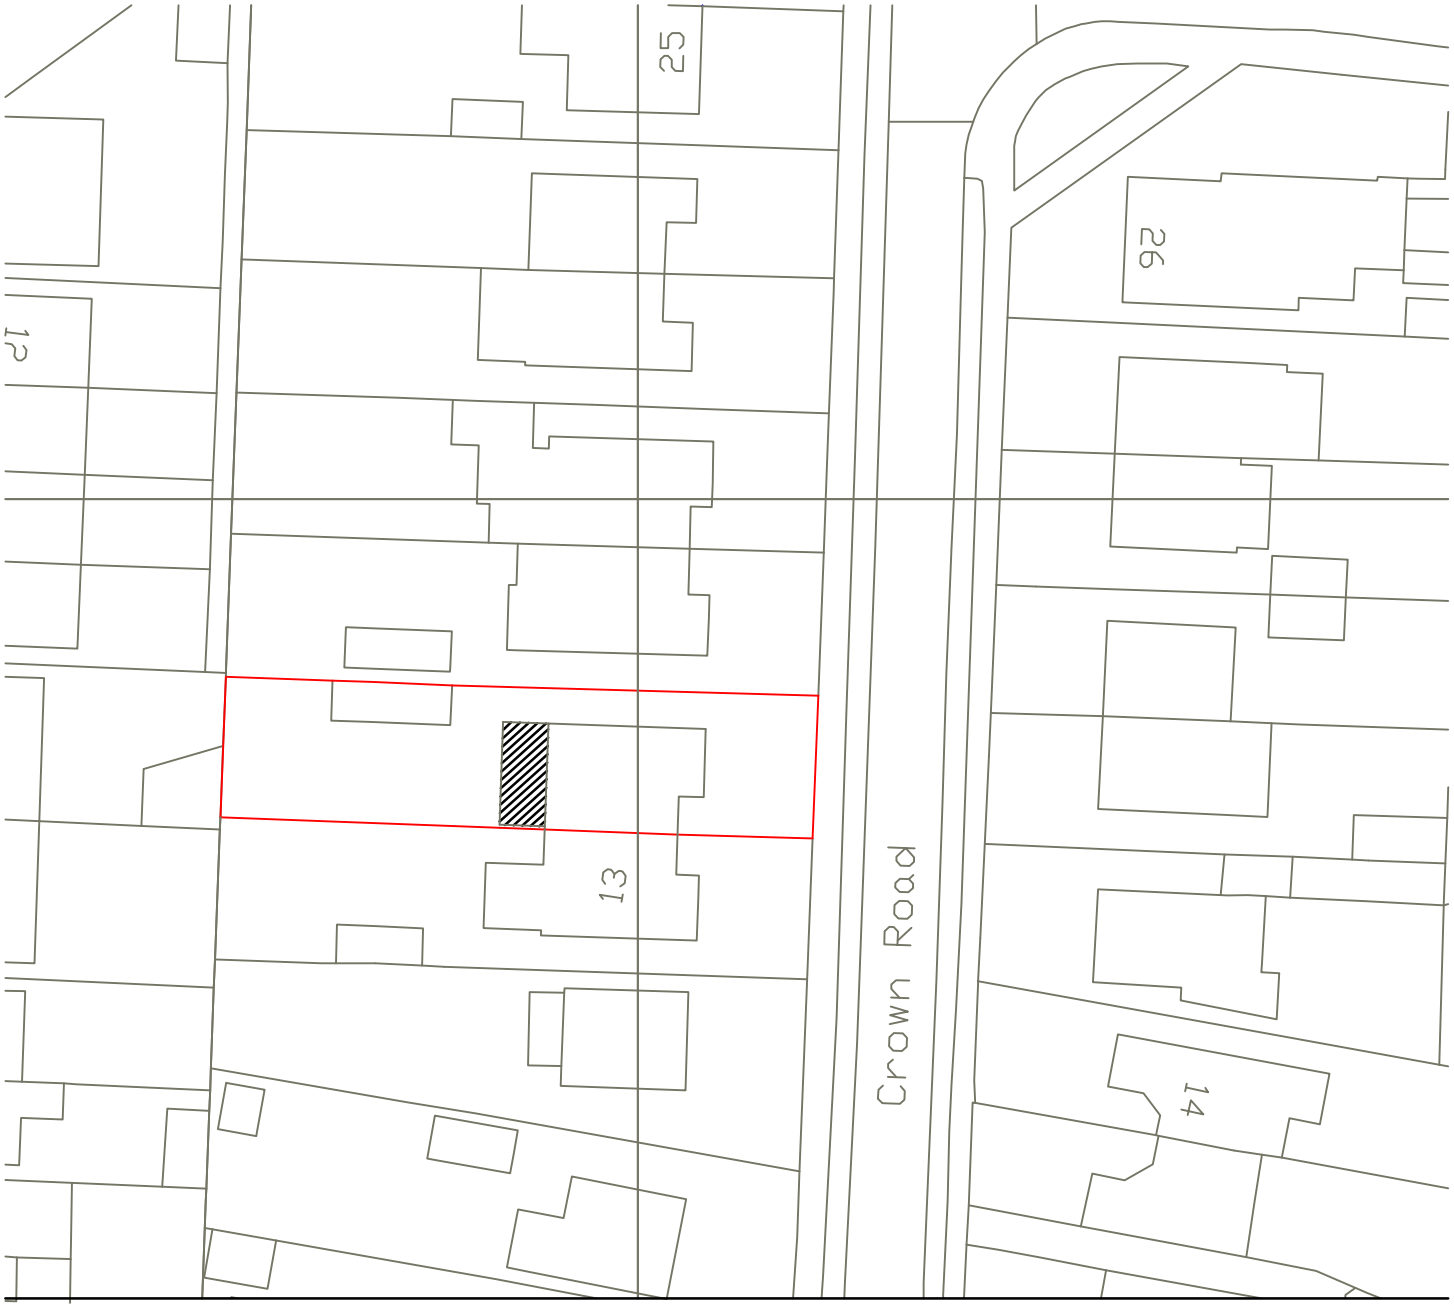

0 20 40 60 80

Metres

15 Crown Road
Shoreham
Block Plan 1:500
A4 Paper

N