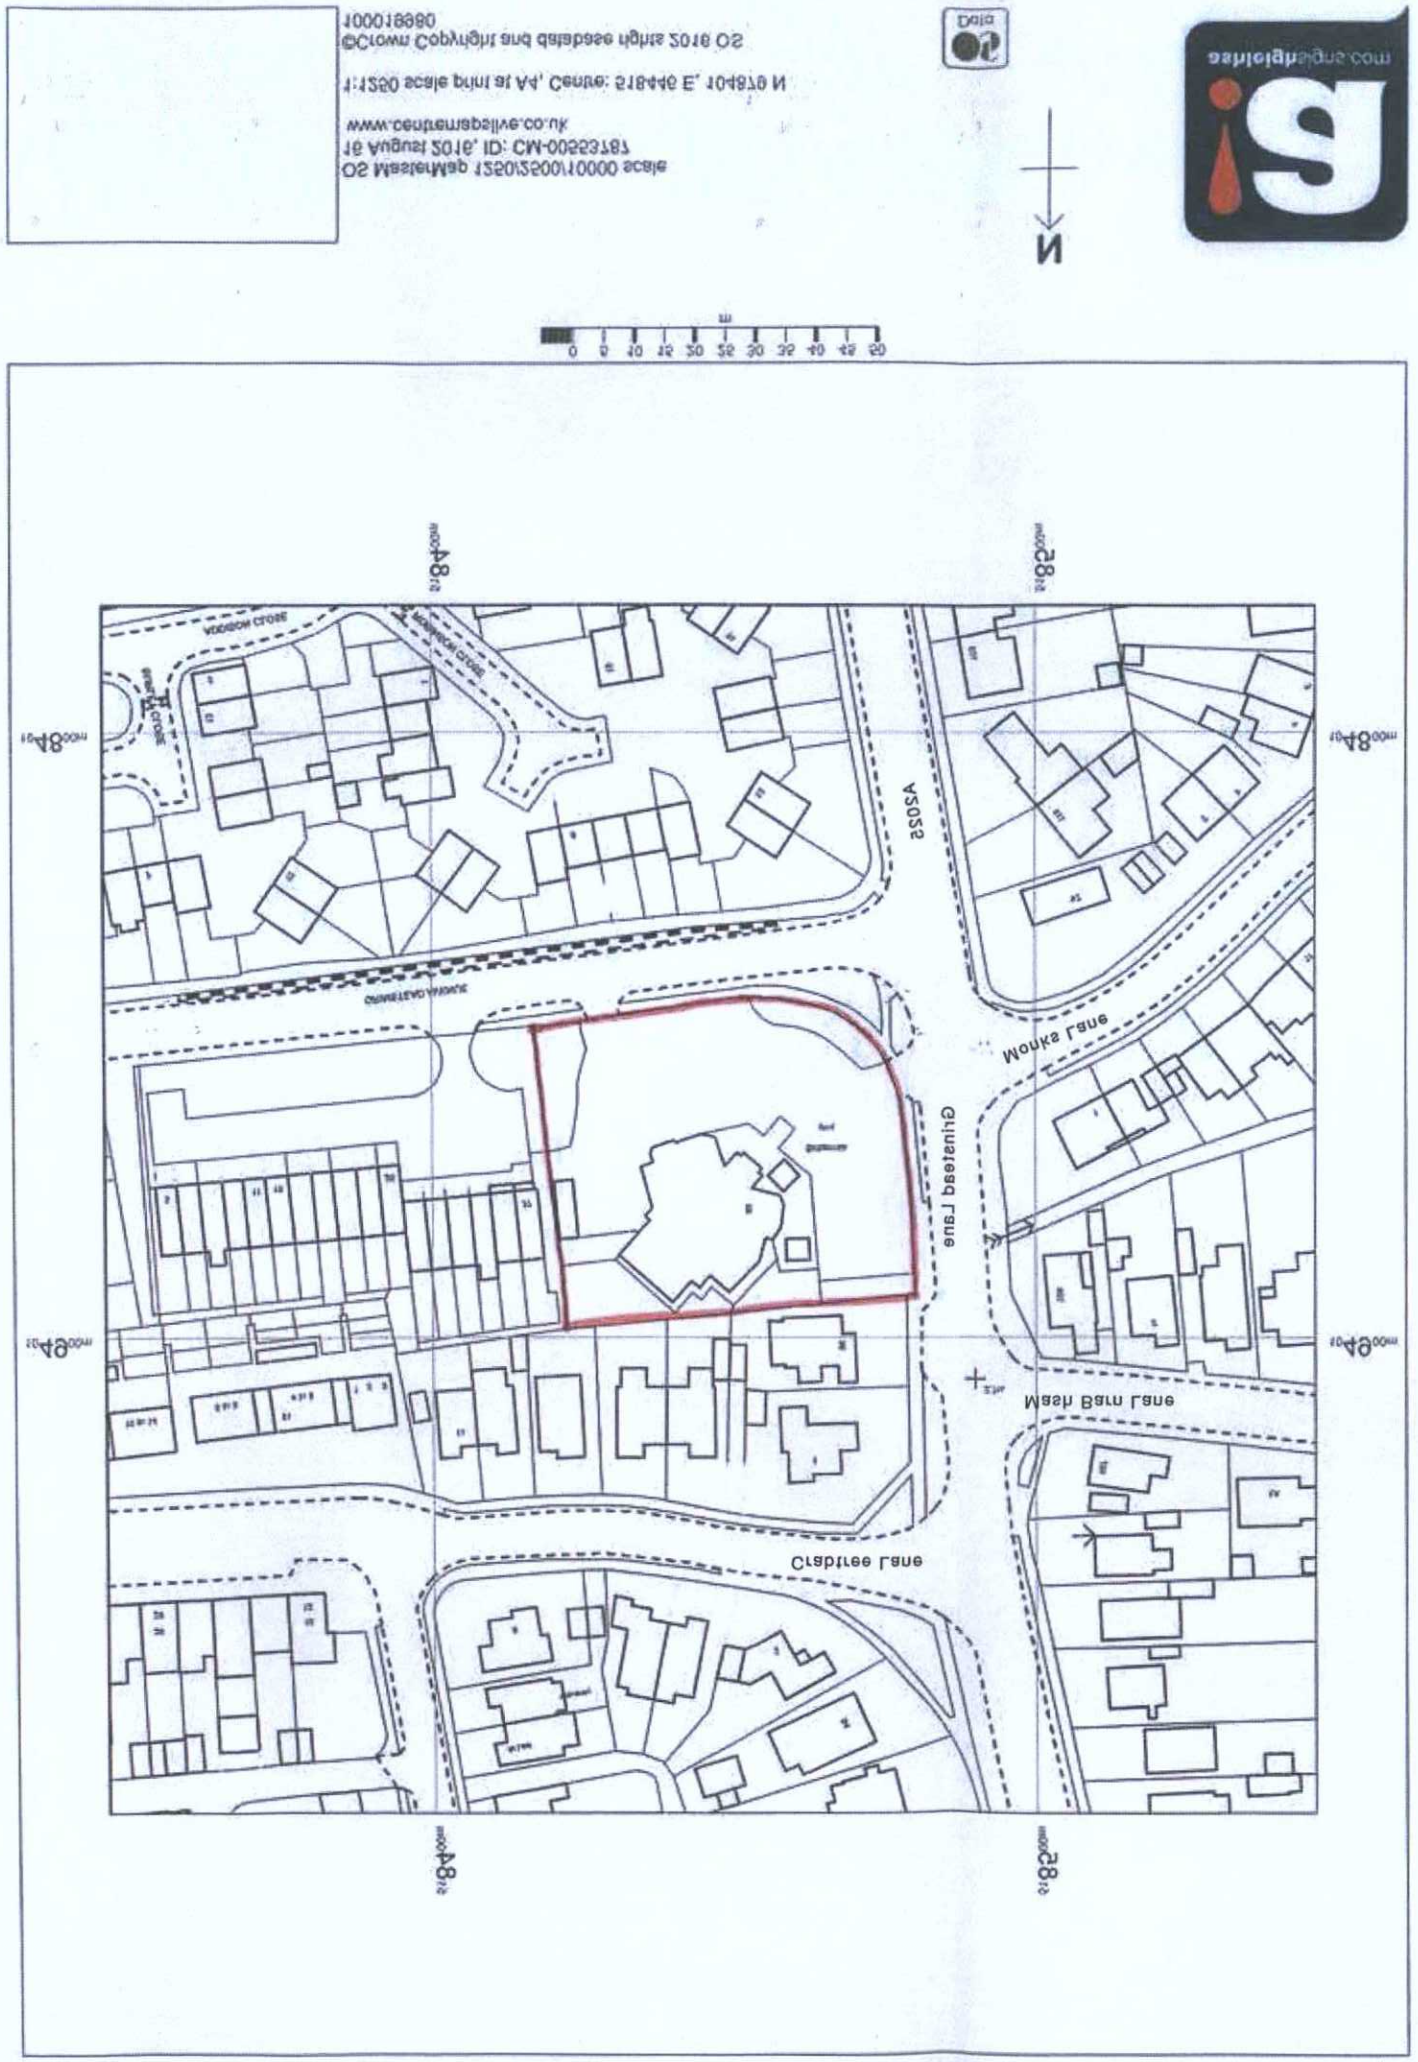

DATE	- 1 SEP 2016
PLAN	AWDM\ 1293/16

PLANNING SERVICES

ADUR & WORTHING

HARVESTER,
BRITANNIA
98 GRINSTEAD LANE
LANCING
BN15 9DP

B - REV 01/09/16 - SML

ashleigh.co.uk

PLANNING 4 OF 5