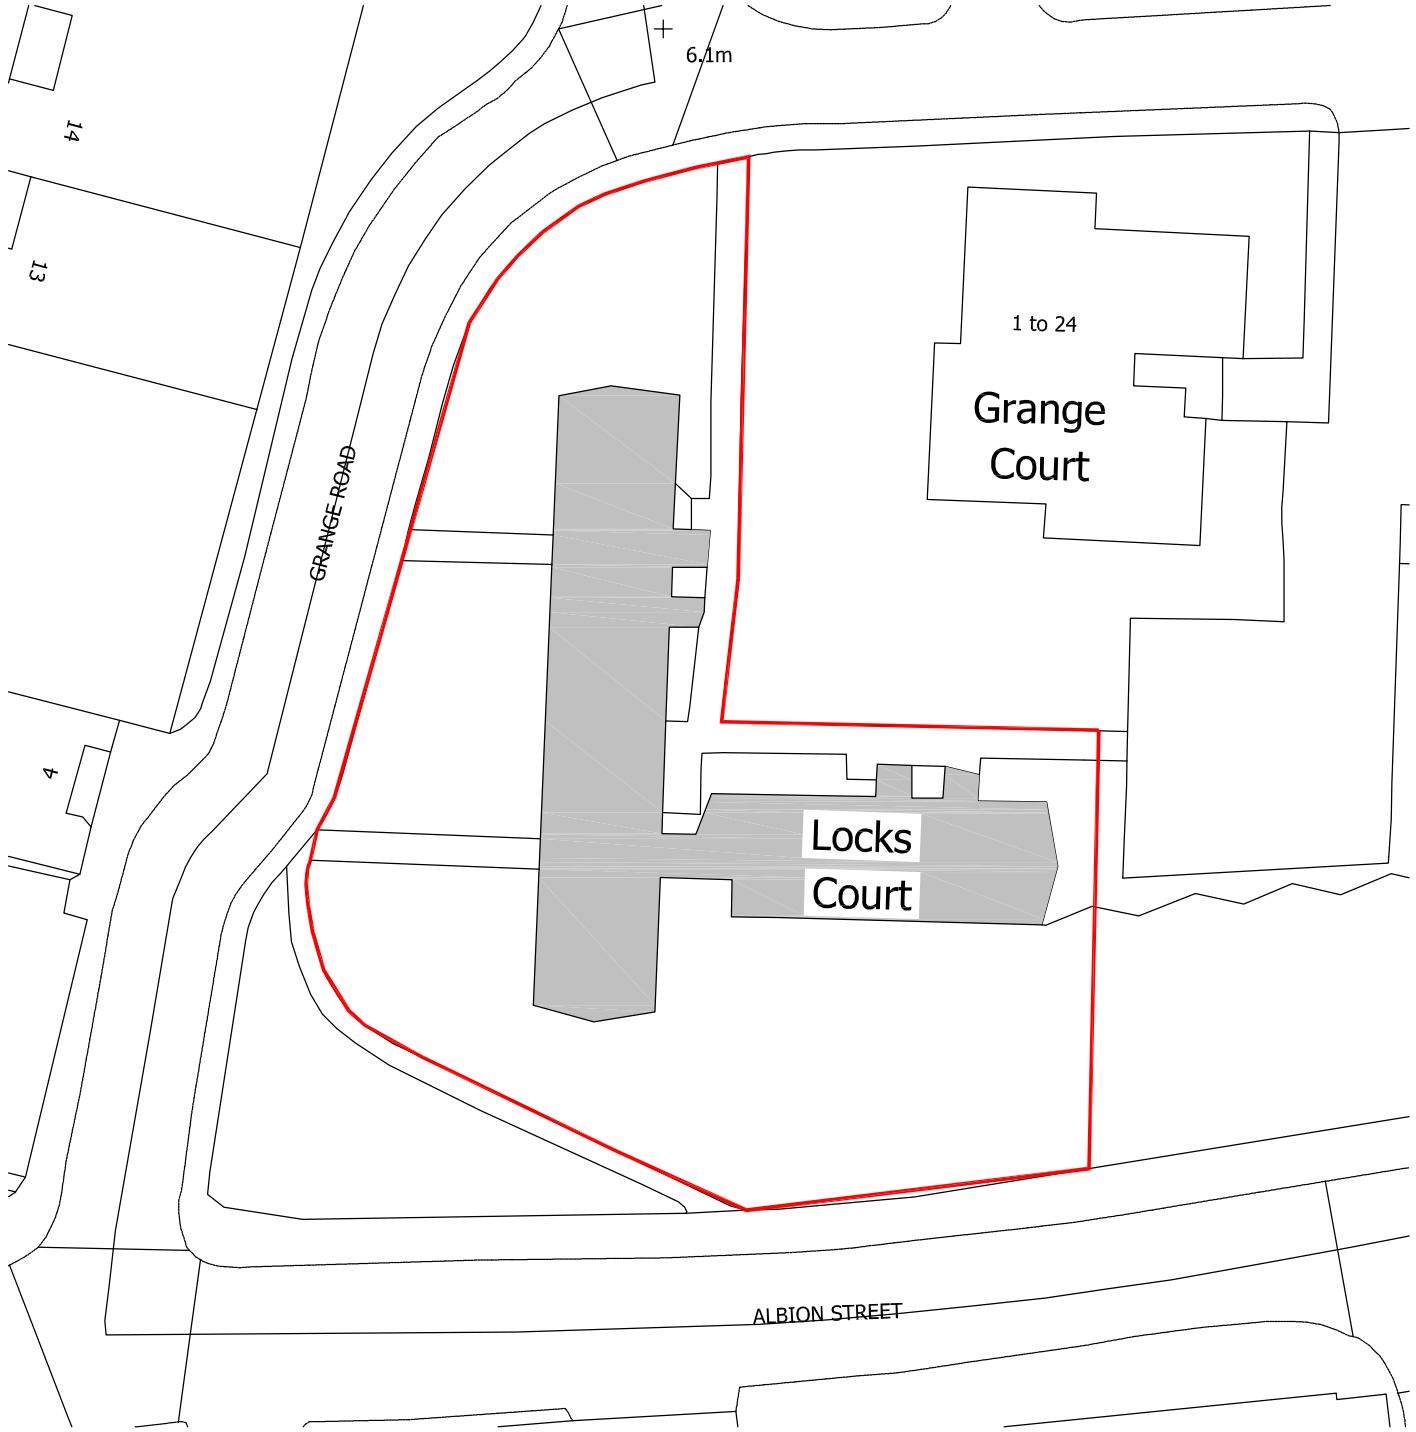

BLOCK PLAN
Scale 1:500

10m 0 10 20 30 40 50m

Scale 1:500

Site Boundary - 2,124 sqm

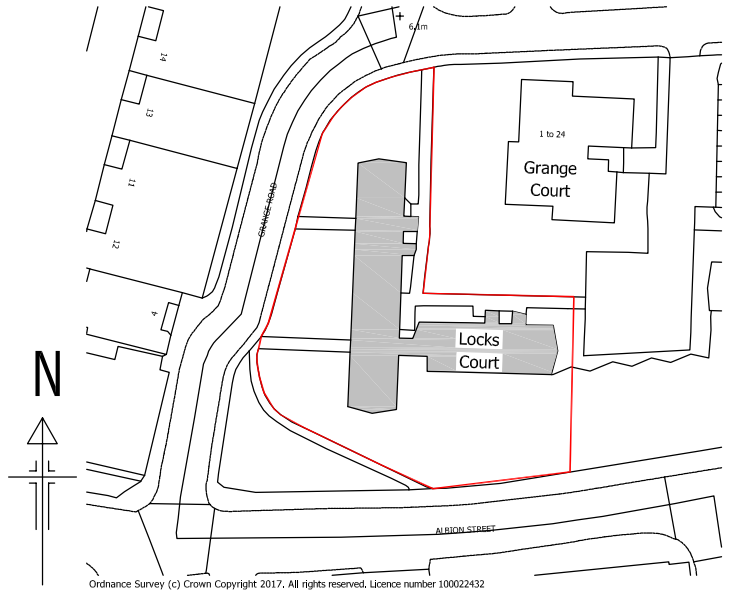

Ordnance Survey (c) Crown Copyright 2017. All rights reserved. Licence number 100022432

LOCATION PLAN
Scale 1:1250

PLANNING ISSUE

A - added street names	16/01/20
Rev.	Date

Do not scale from this drawing. Dimensions to be verified on site by contractor prior to commencement of work.

This drawing is the copyright of the practice and may not be reproduced in part or in whole without the prior written consent of the practice.

© 2020 Faithorn Farrell Timms LLP

Faithorn Farrell Timms

10 Hunns Mere Way
Woodingdean Business Park
Brighton
BN2 6AH

T 01273 305027

Client
ADUR DISTRICT COUNCIL

Project
LOCKS COURT
GRANGE ROAD, SOUTHWICK
BN42 4DW

Drawing Title
SITE PLAN

Date: 26-07-2017	Scale: AS STATED @ A3
Drawn By: JM	Checked By: IR
Project No.: T3-0775	Drawing No.: LC-01 Rev.: A