

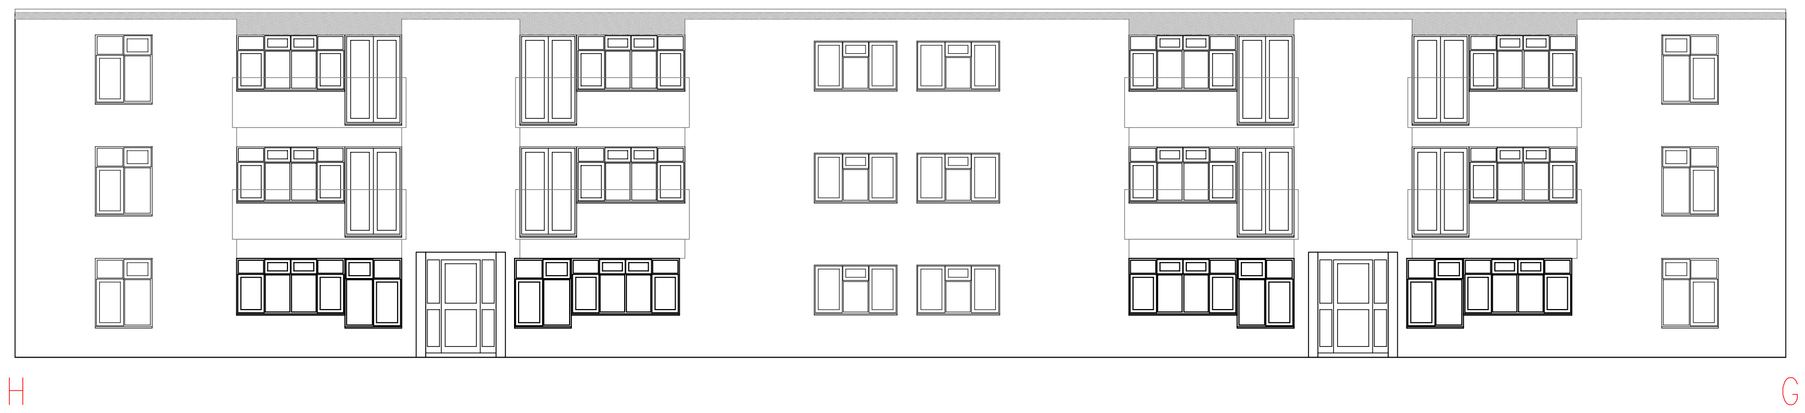

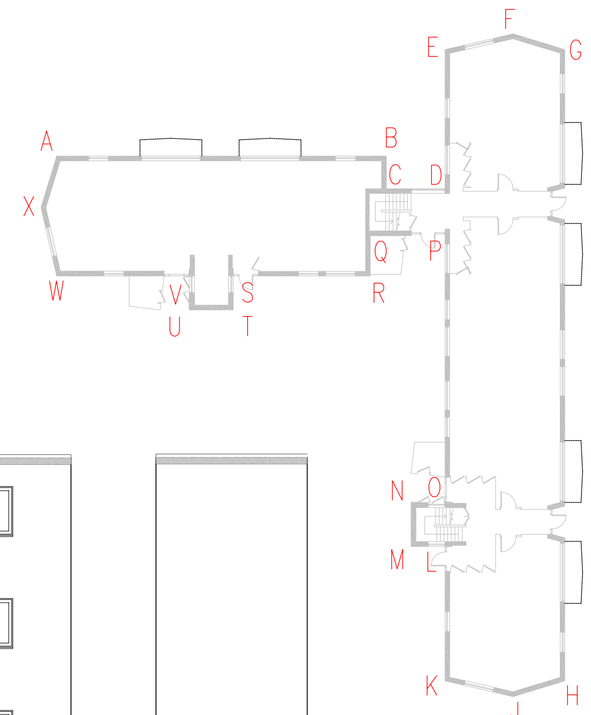

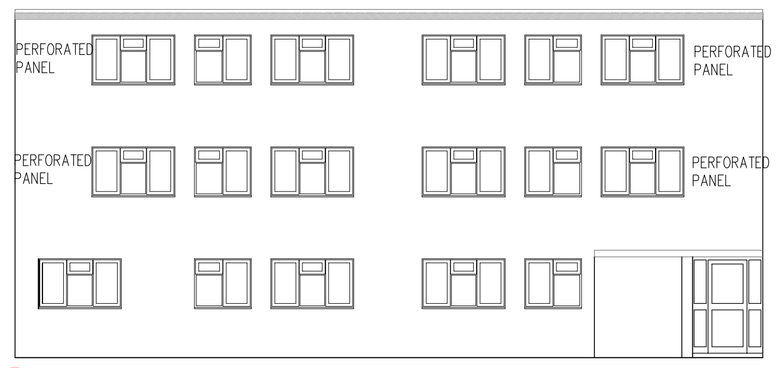

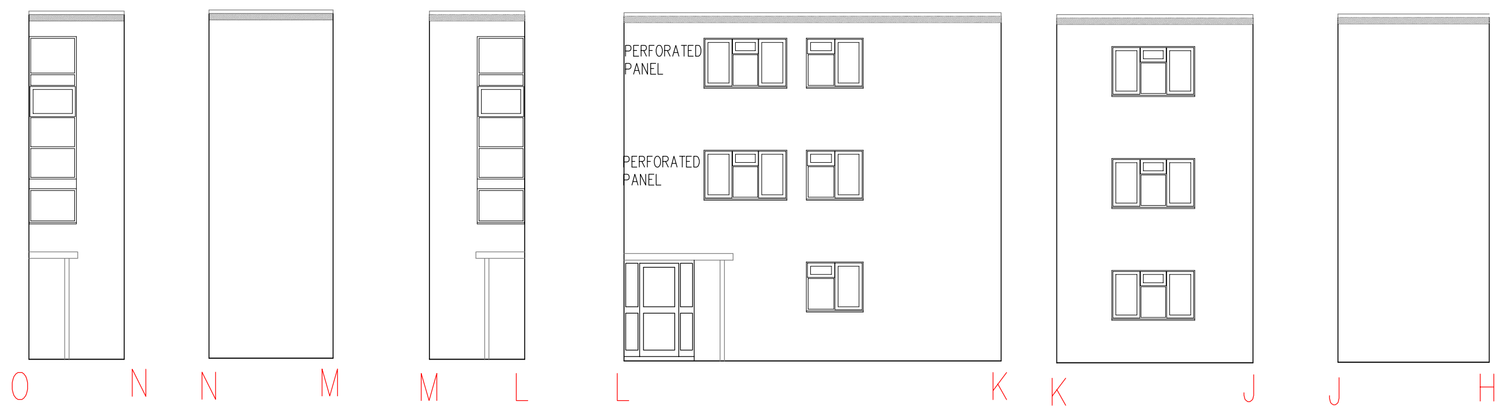

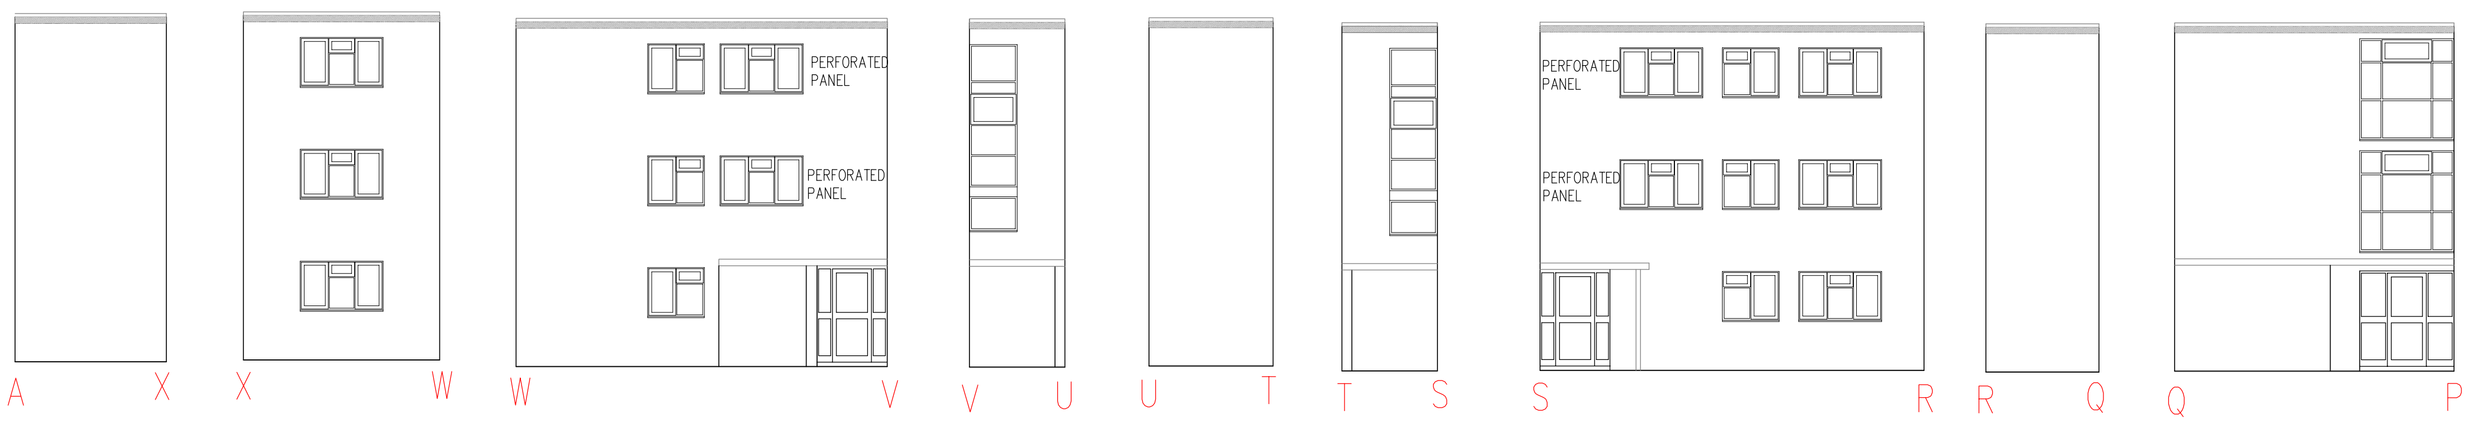

PLANNING ISSUE

C - Amended presentation of elevaltons	16/01/20
B - Added site plan to mark on elevations	08/01/20
A - Balcony amendment	30/08/19
Rev.	Date

Do not scale from this drawing. Dimensions to be verified on site by contractor prior to commencement of work.

This drawing is the copyright of the practice and may not be reproduced in part or in whole without the prior written consent of the practice.

© 2020 Faithorn Farrell Timms LLP

Faithorn Farrell Timms
10 Hunns Mere Way
Woodingdean Business Park
Brighton
BN2 6AH

T 01273 305027

Client
ADUR DISTRICT COUNCIL

Project
LOCKS COURT
SOUTHWICK, WEST SUSSEX
BN42 4DQ

Drawing Title
EXISTING ELEVATIONS

Date: 21-05-2018	Scale: 1:100 @ A1
Drawn By: JM	Checked By: AW
Project No.: T3 - 0775	Drawing No.: LC-02 Rev.: C