

INFILL– Where elevation is marked with this note, this indicates an areas of perforated brick openings with brickwork, which is to be blocked up using bricks to match existing. Intmescent tumble drier vent, and iintumescent hit and miss vents are to be installed in this area.

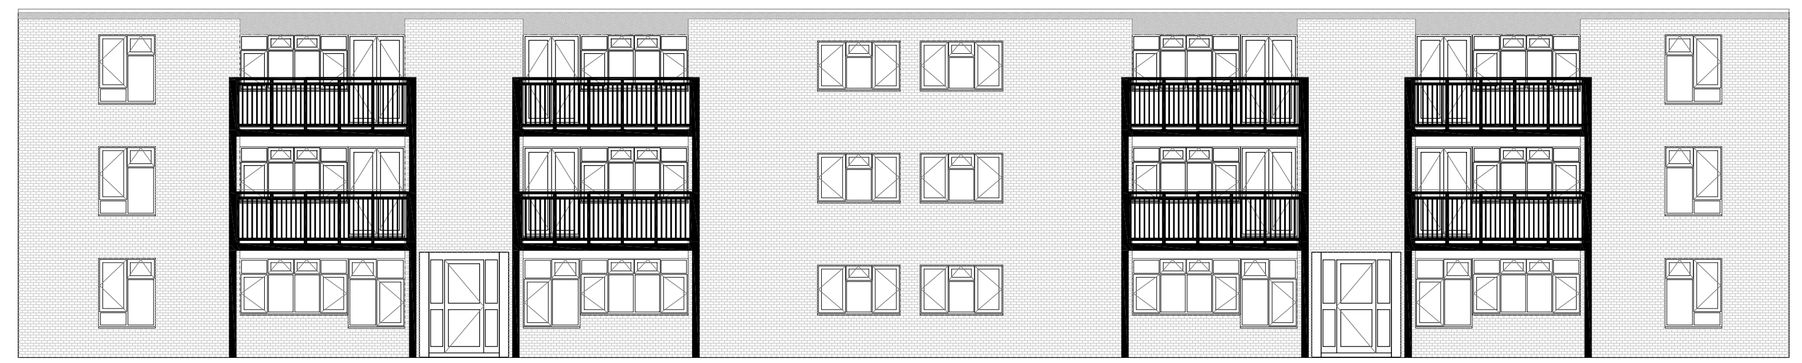

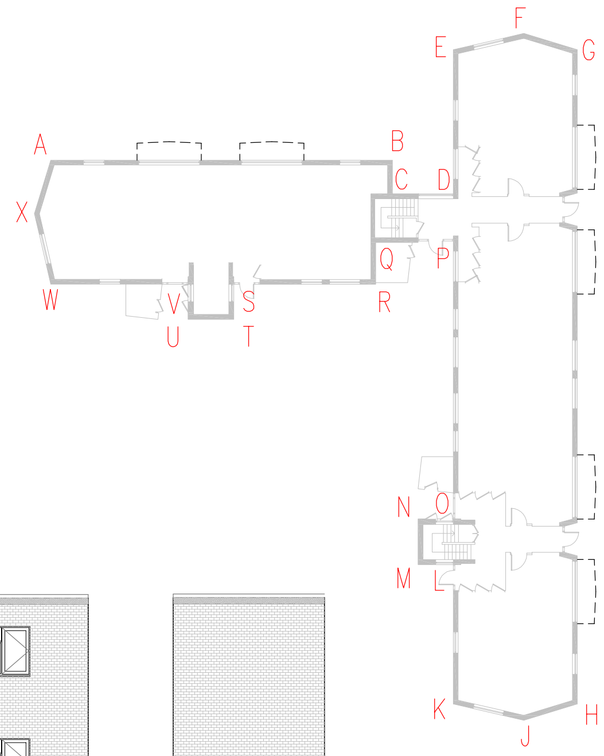

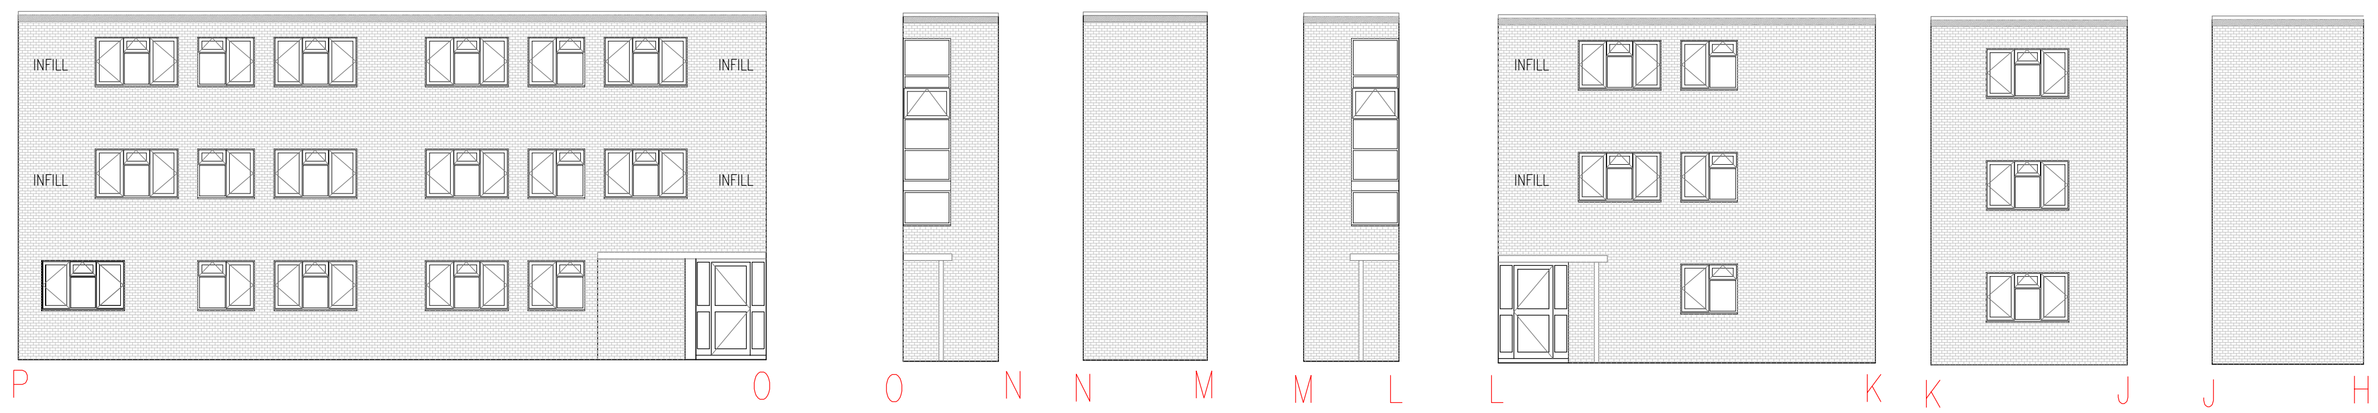

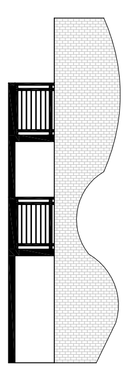

TYPICAL BALCONY SIDE VIEW

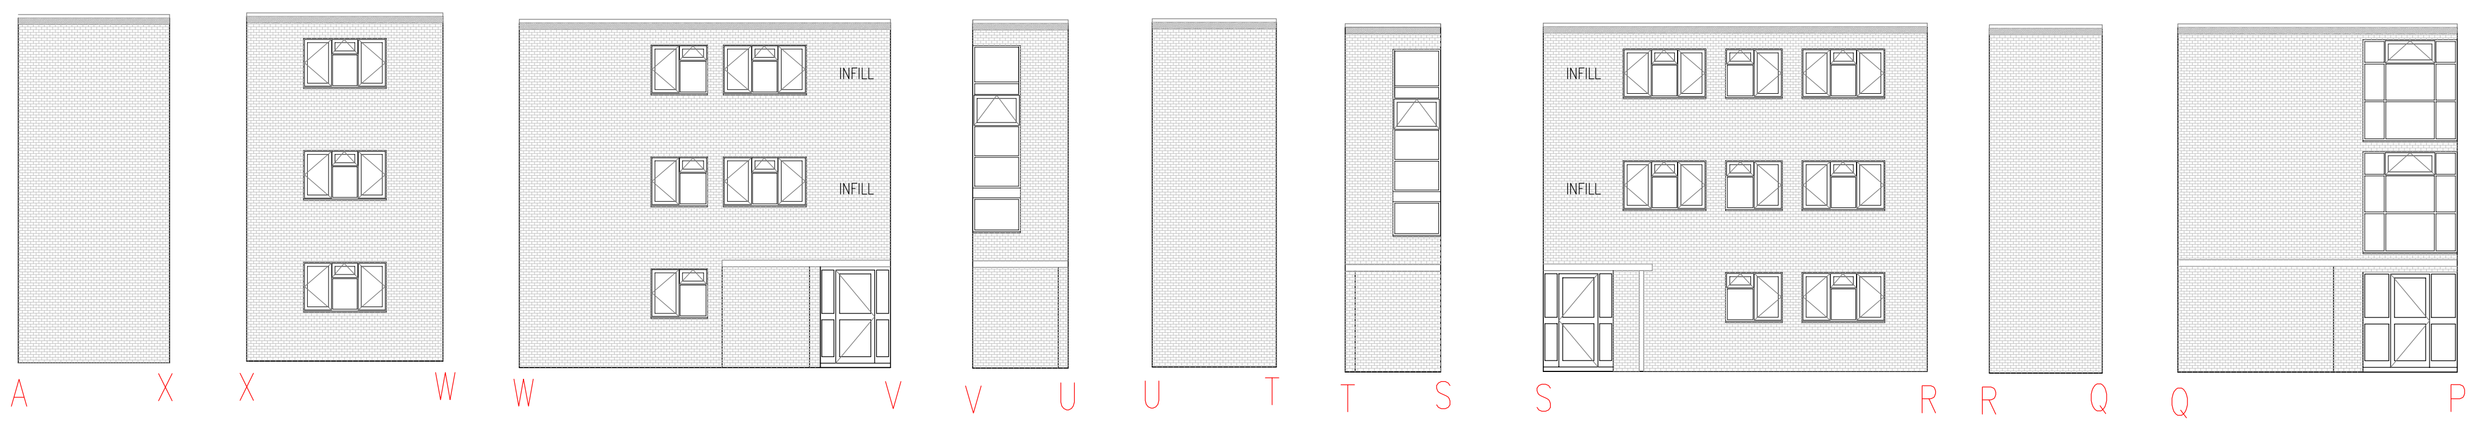

LOCKS COURT
PROPOSED ELEVATIONS
1:100

PLANNING ISSUE

Rev.	Date
G - Note re blocked up perforated openings	08/01/20
F - Removal of door annotation to P-O	28/10/19
E - Amended door	25/10/19
D - Amended plan and doors	19/09/19
C - Final amendments to balconies	12/09/19
B - Side view of balcony added	30/08/19
A - Balcony design confirmed & added notes	09/08/19

Do not scale from this drawing. Dimensions to be verified on site by contractor prior to commencement of work.

This drawing is the copyright of the practice and may not be reproduced in part or in whole without the prior written consent of the practice.
© 2020 Faithorn Farrell Timms LLP

Faithorn Farrell Timms
10 Hunns Mere Way
Woodingdean Business Park
Brighton
BN2 6AH

T 01273 305027

Client
ADUR DISTRICT COUNCIL

Project
LOCKS COURT
SOUTHWICK, WEST SUSSEX
BN42 4DQ

Drawing Title
PROPOSED ELEVATIONS

Date: 12-11-2018	Scale: 1:100 @ A1
Drawn By: JM	Checked By: AW
Project No.: T3 - 0775	Drawing No.: LC-03 Rev.: F