project	SERVICE GANTRY THE LOOKOUT STATION OLD FORT BN43 5HY
client	National Coast Watch Old Fort Forthaven Shoreham By Sea BN43 5HY
architect	Peter Wilson Hilary Mount Way Lancing Sussex BN15 0QD 01903 755765
drawing	scale 1:100 date: 19/01/11 revision date
	plan & elevation tp671/10

New handrail to line through with existing
New balusters with max 100 mm space
Lower rail to line through with existing
Floor to line through and match existing GRP grating
Structure to match existing

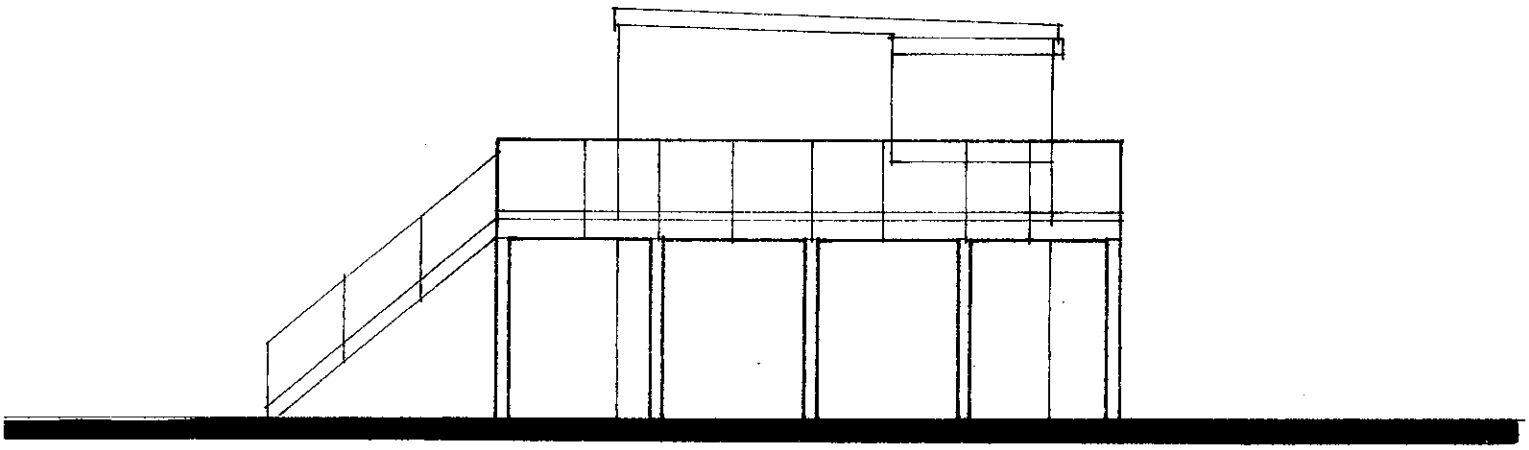

west elevation

PLANNING DIVISION
PLAN No. A2d003414
DATE RECEIVED 8 JAN 2011

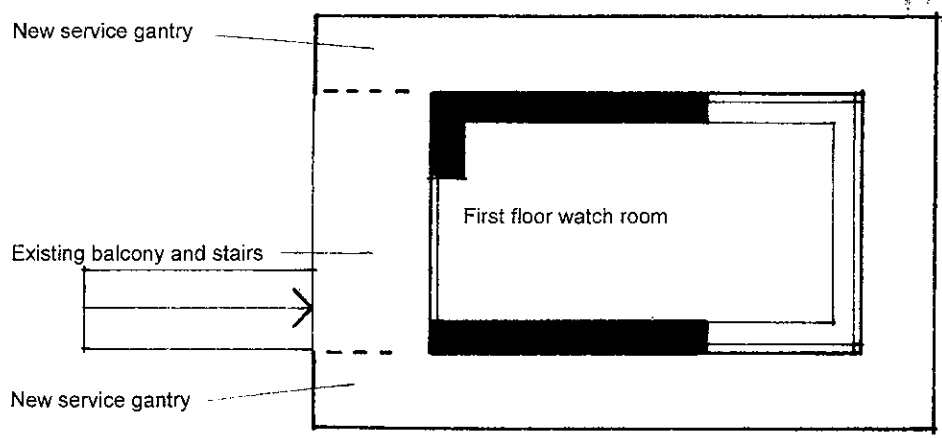

plan