project	SERVICE GANTRY THE LOOKOUT STATION OLD FORT BN43 5HY
client	National Coast Watch Old Fort Forthaven Shoreham By Sea BN43 5HY
architect	Peter Wilson Hilary Mount Way Lancing Sussex BN15 0QD 01903 755765
drawing	scale 1:100 date: 19/01/11 revision date
	plan & elevation tp671/11

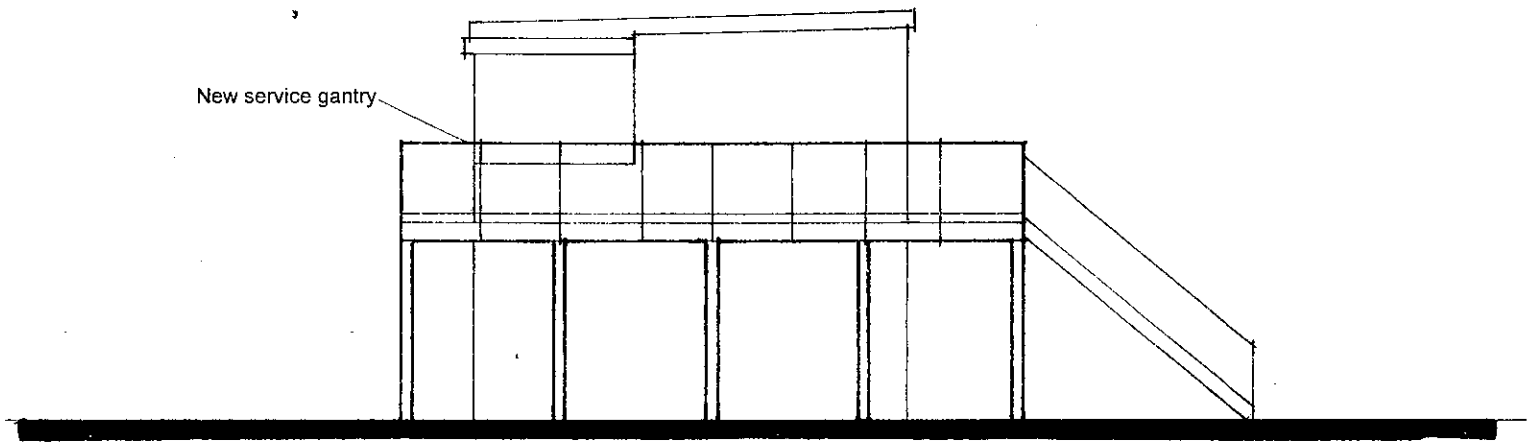

east elevation

PLANNING DIVISION
PLAN No. Adc 10034/11
DATE RECEIVED 3 JAN 2011

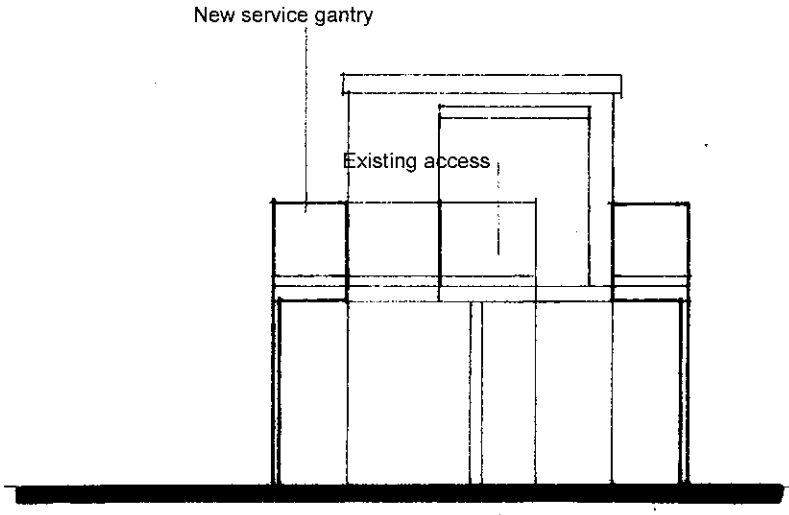

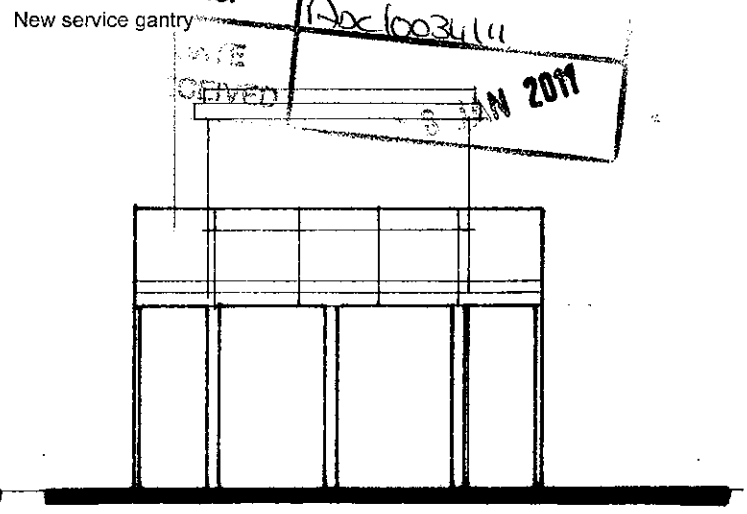

north elevation

south elevation