
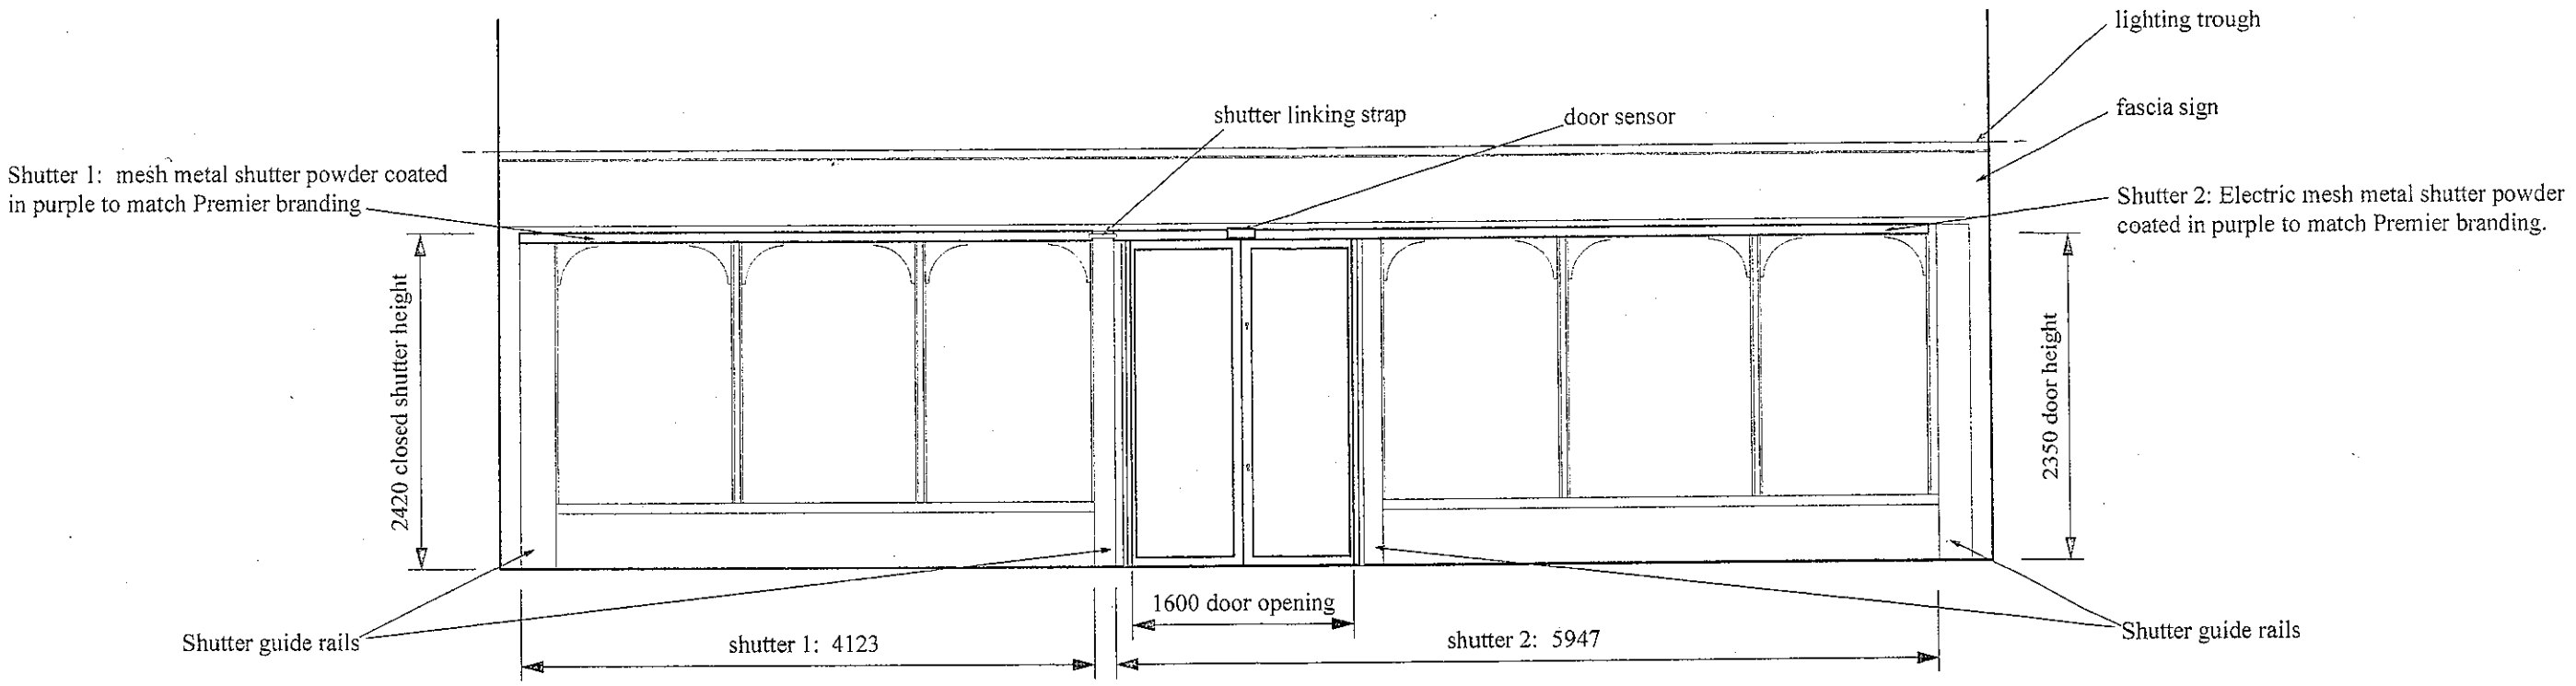


Exterior elevation

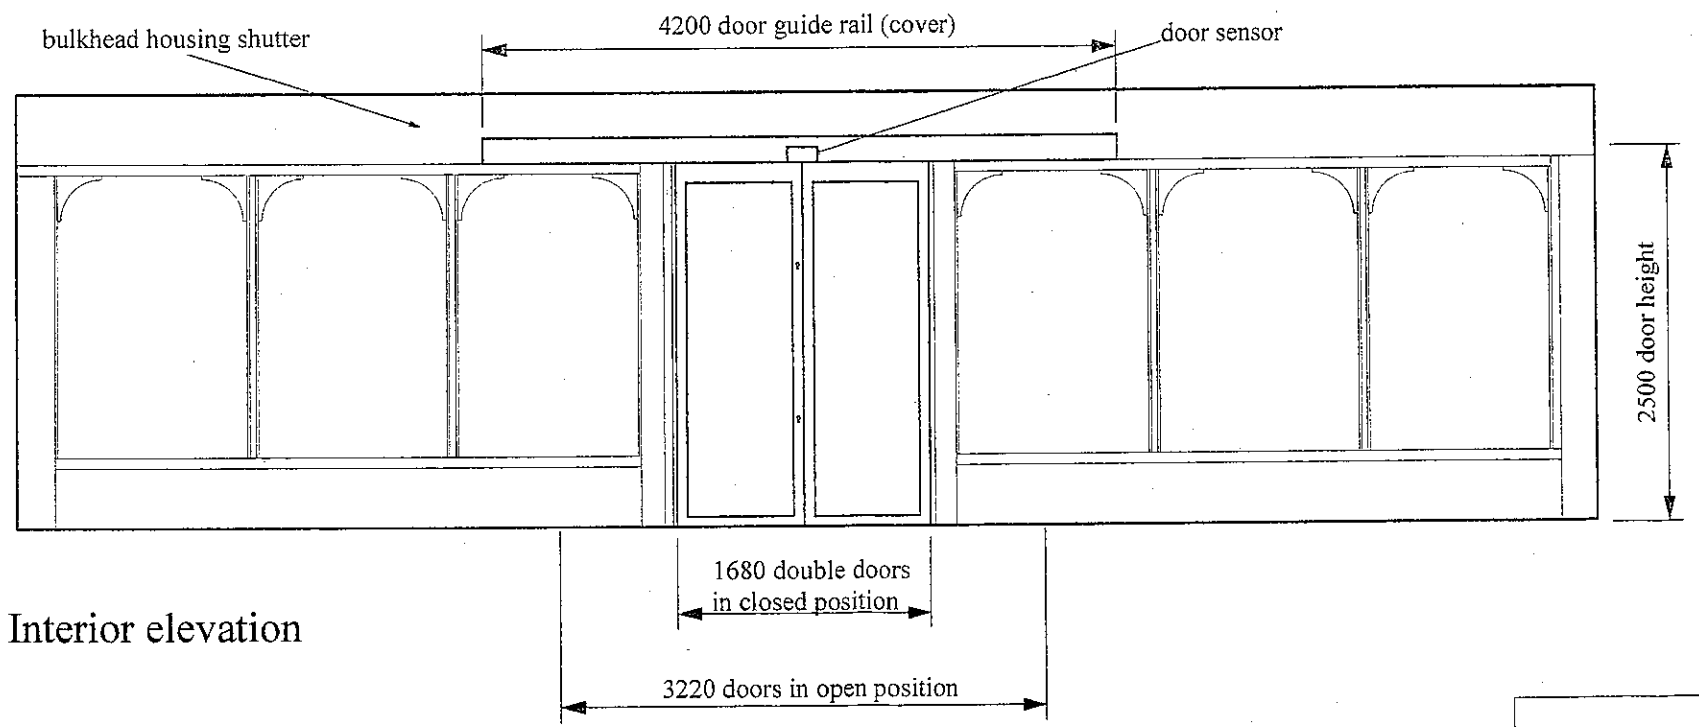

Interior elevation

PLANNING DIVISION
LAN
NO. AP/16/38/10
- 1 FEB 2011

Elevations: new sliding doors & electric shutters
6-8 High Street, Shoreham-By-Sea
scale 1:50 @ A3
10-11-10