BLOCK PLAN SCALE 1:500@a4 41 Greentrees Crescent, Sompting, Lancing, West Sussex BN15 9ST

Note Distance to Boundary
A=0.1m (no gutttering to overhang boundary)
B=0.8m
C=5m

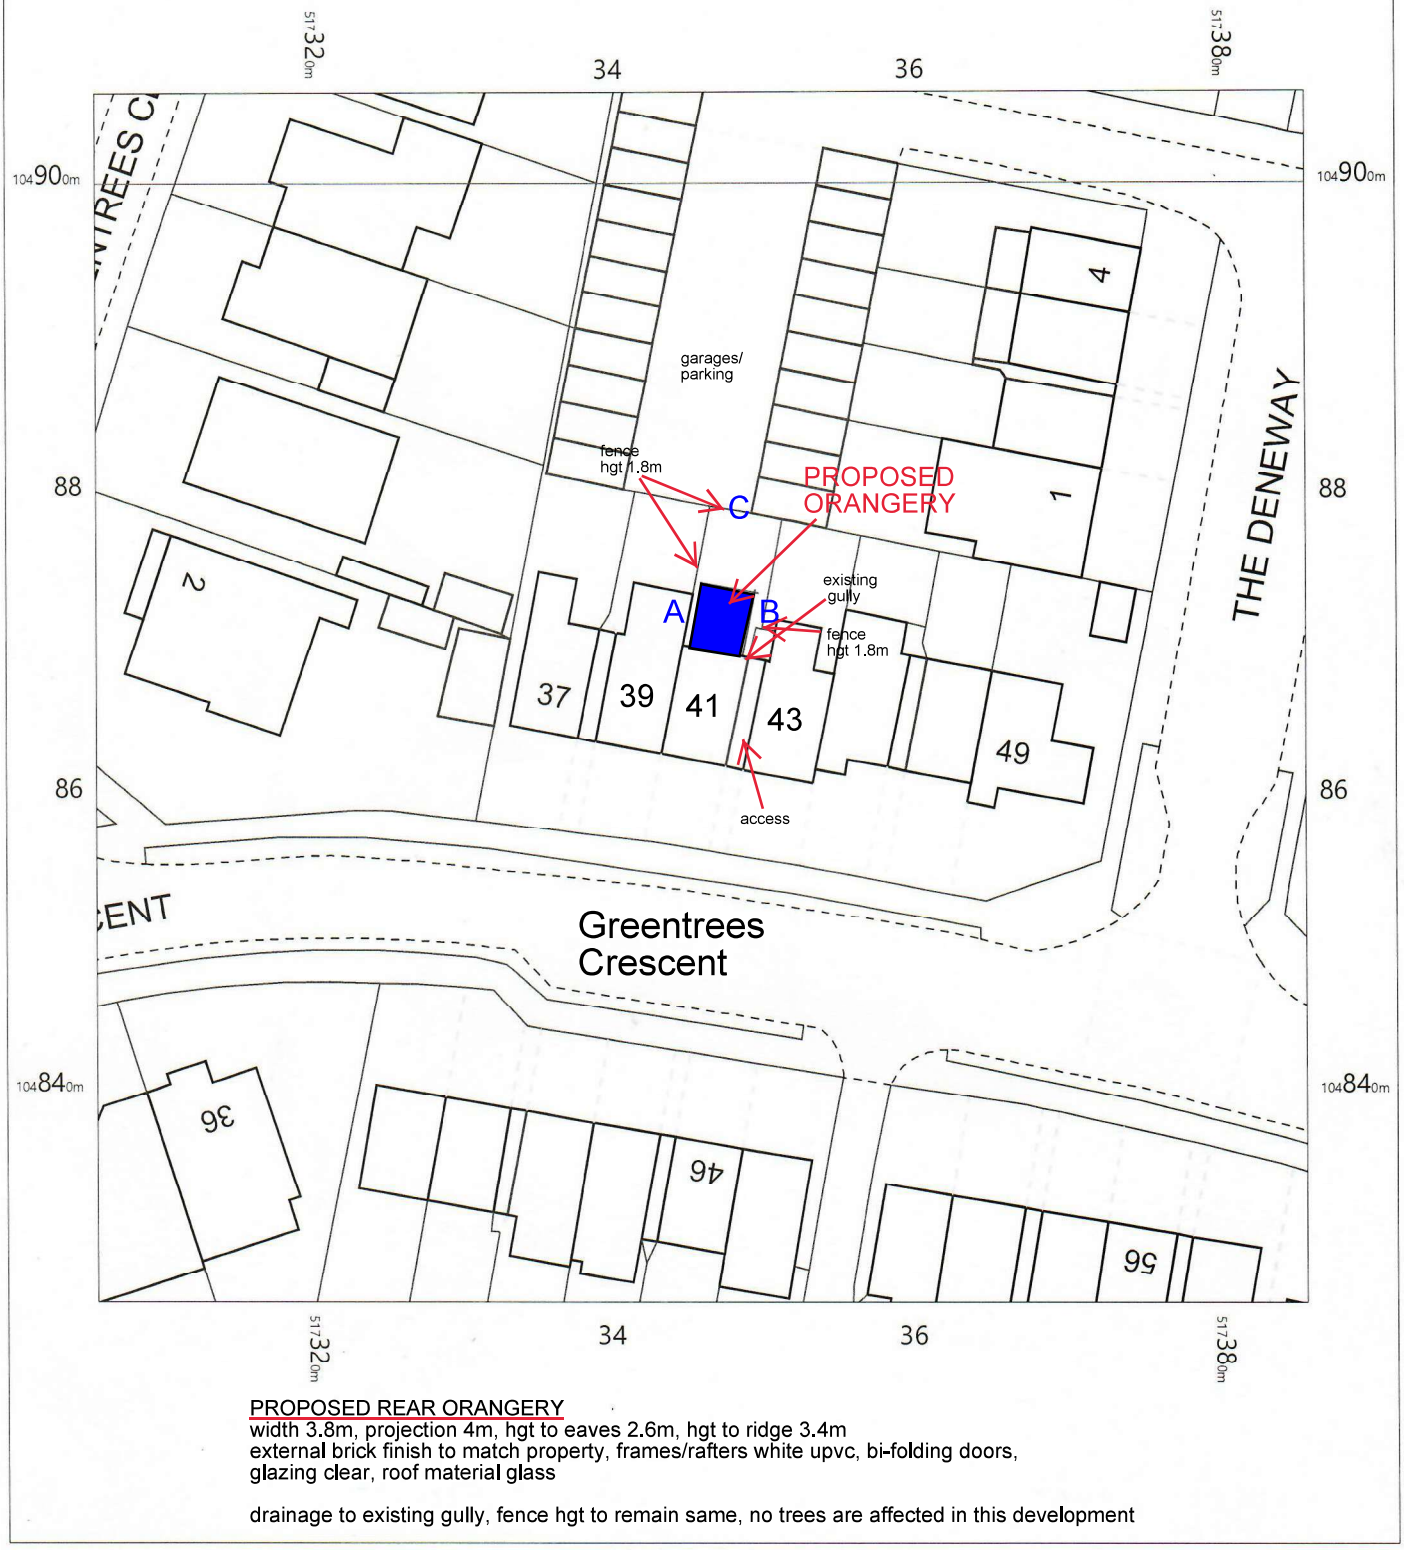

PROPOSED REAR ORANGERY
width 3.8m, projection 4m, hgt to eaves 2.6m, hgt to ridge 3.4m
external brick finish to match property, frames/rafters white upvc, bi-folding doors,
glazing clear, roof material glass

drainage to existing gully, fence hgt to remain same, no trees are affected in this development

0 2 4 6 8 10 12 14 16 18 20
m

N

OS MasterMap 1250/2500/10000 scale
Wednesday, May 6, 2020, ID: CM-00875210
www.centremapslive.co.uk

1:500 scale print at A4, Centre: 517346 E, 104866 N

©Crown Copyright Ordnance Survey. Licence no. 100019980

OS Data

CENTRE MAPS LIVE.
FOR A BETTER POINT OF VIEW