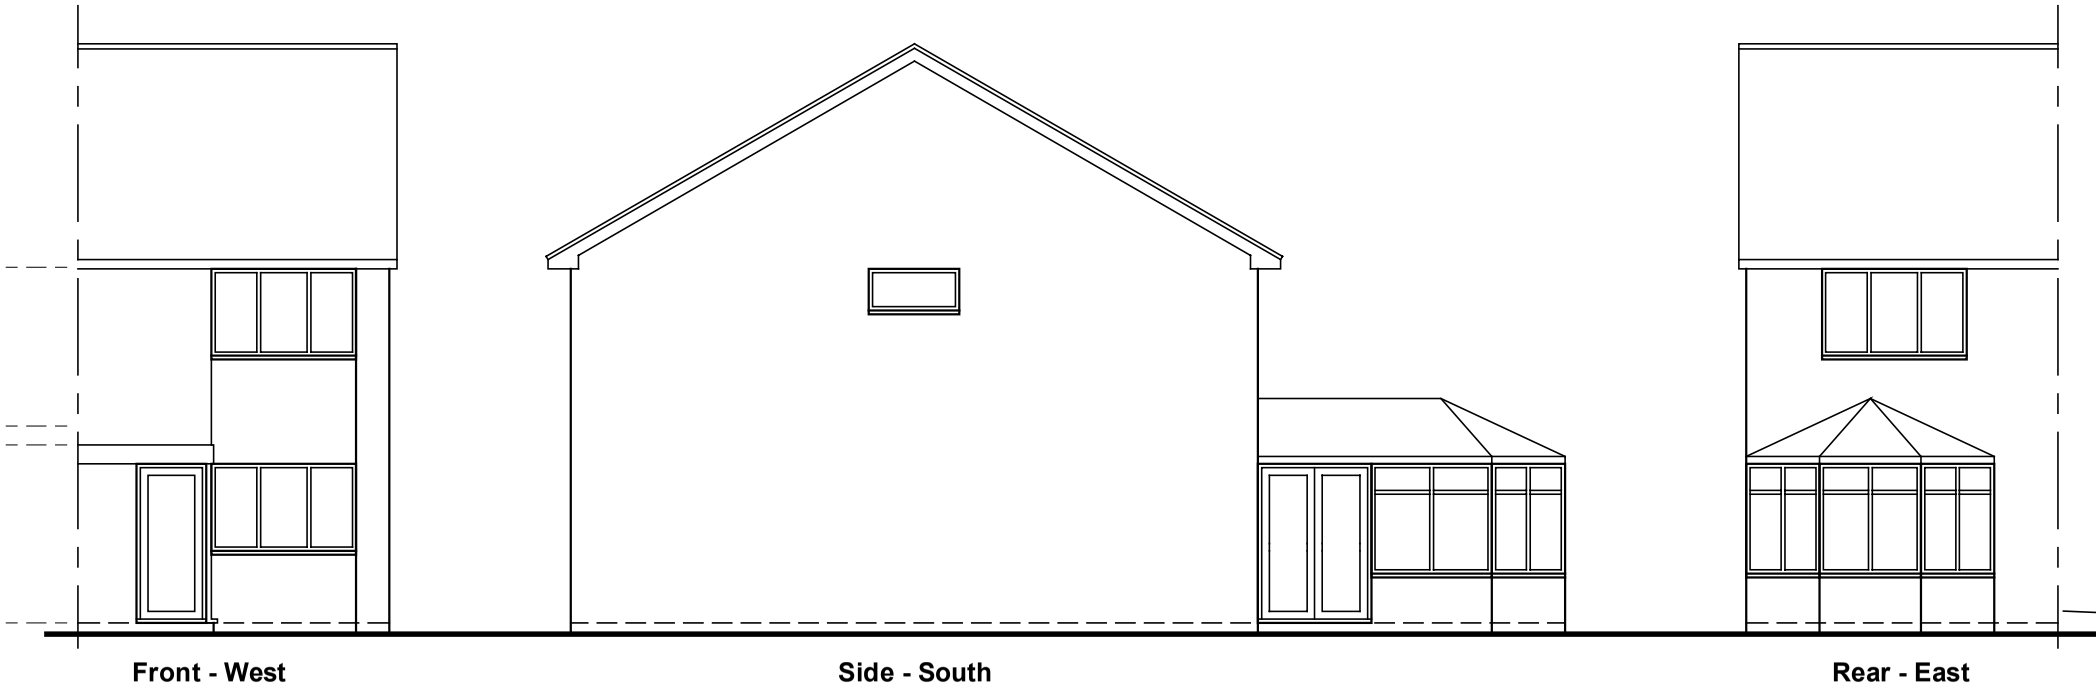

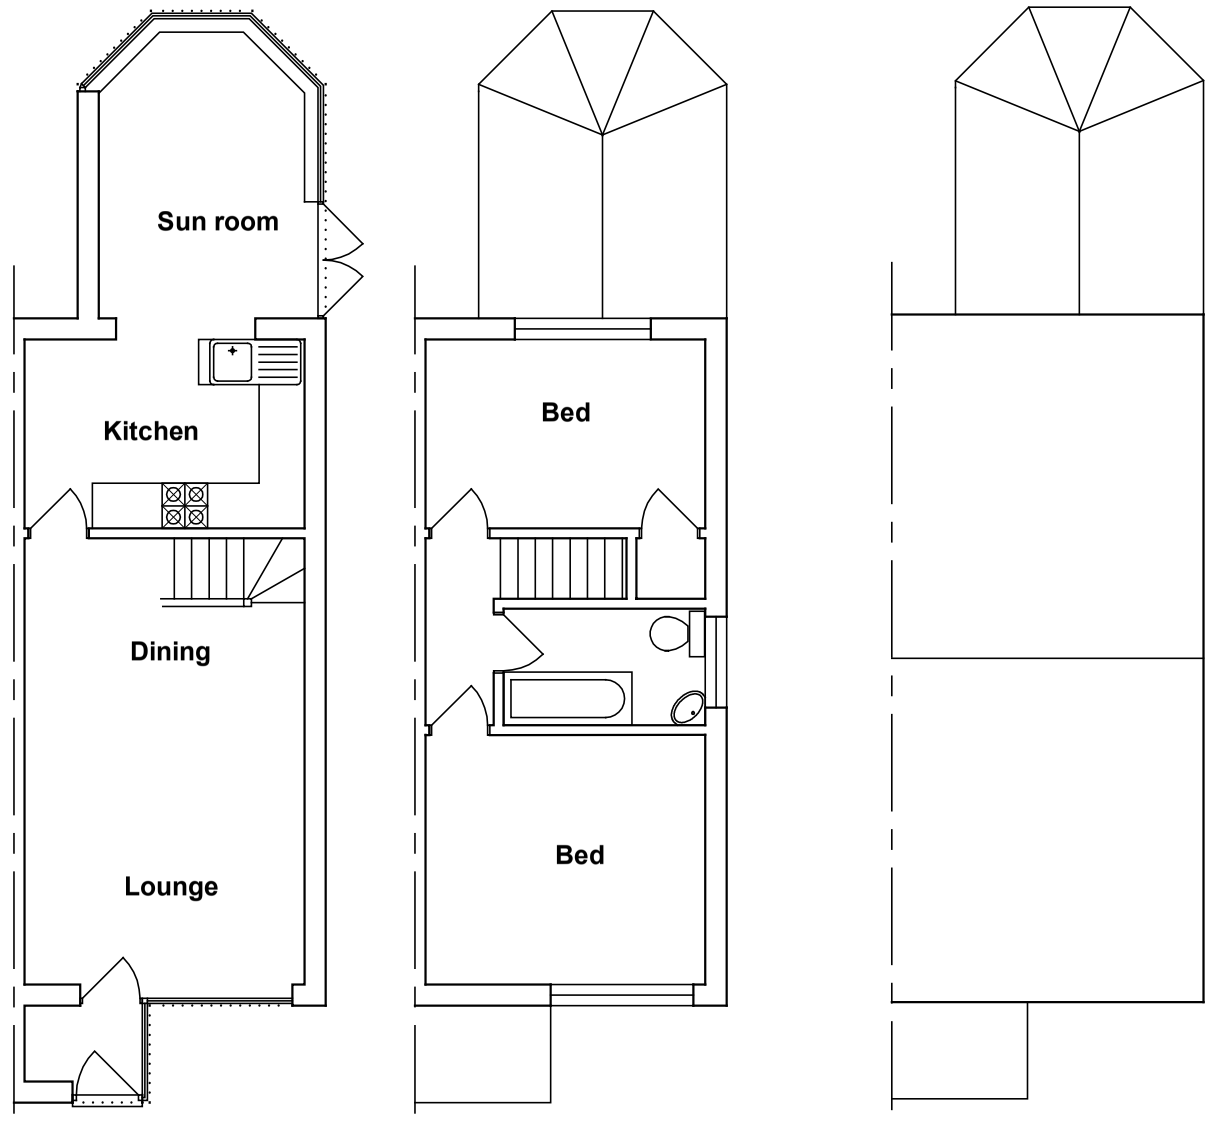

1:100 0 1 2 3 4 5 6 7 8 9 10

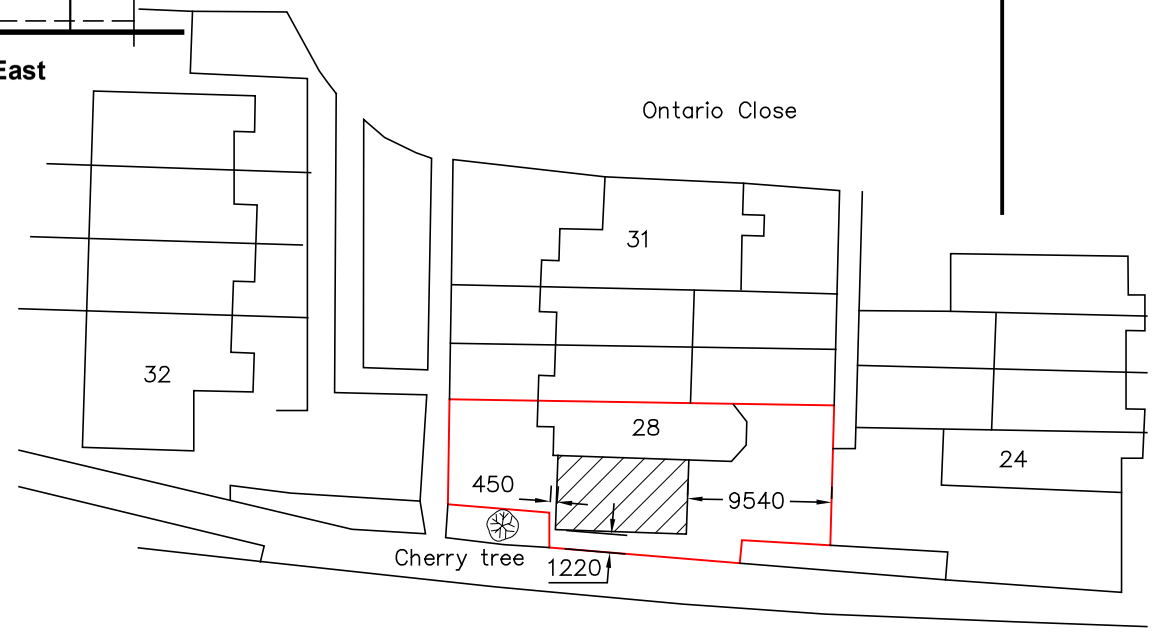

1:500 0 10 20 30 40 50

Amendments: –

BRYCESON SHAW ASSOCIATES
Surveyors and Designers
2 Wellesley Court, Fitzalan Road, Littlehampton,
West Sussex BN17 5JW
Tel. 01903 734381 Mobile: 07889 651301
E-mail: brycesonshaw@btinternet.com

Project:
Proposed extension; 28 Ontario Close, Worthing BN13 2TE

Drawing:
Plans and elevations as existing

For:
Mr. & Mrs. J. Wood

Drawn:	Date:
PKS	**November 2022**
Scales: **1:100 1:500**	No: **3037/01/01**

To scale when printed on A3