

Front - West **Side - South** **Rear - East**

Proposed finishes:
Roof; Marley Modern tiles smooth grey
Walls; face brick and boarding to match existing
Fenestration; grey uPVC to match existing style
Fascias, soffites, gutters etc. all to match existing

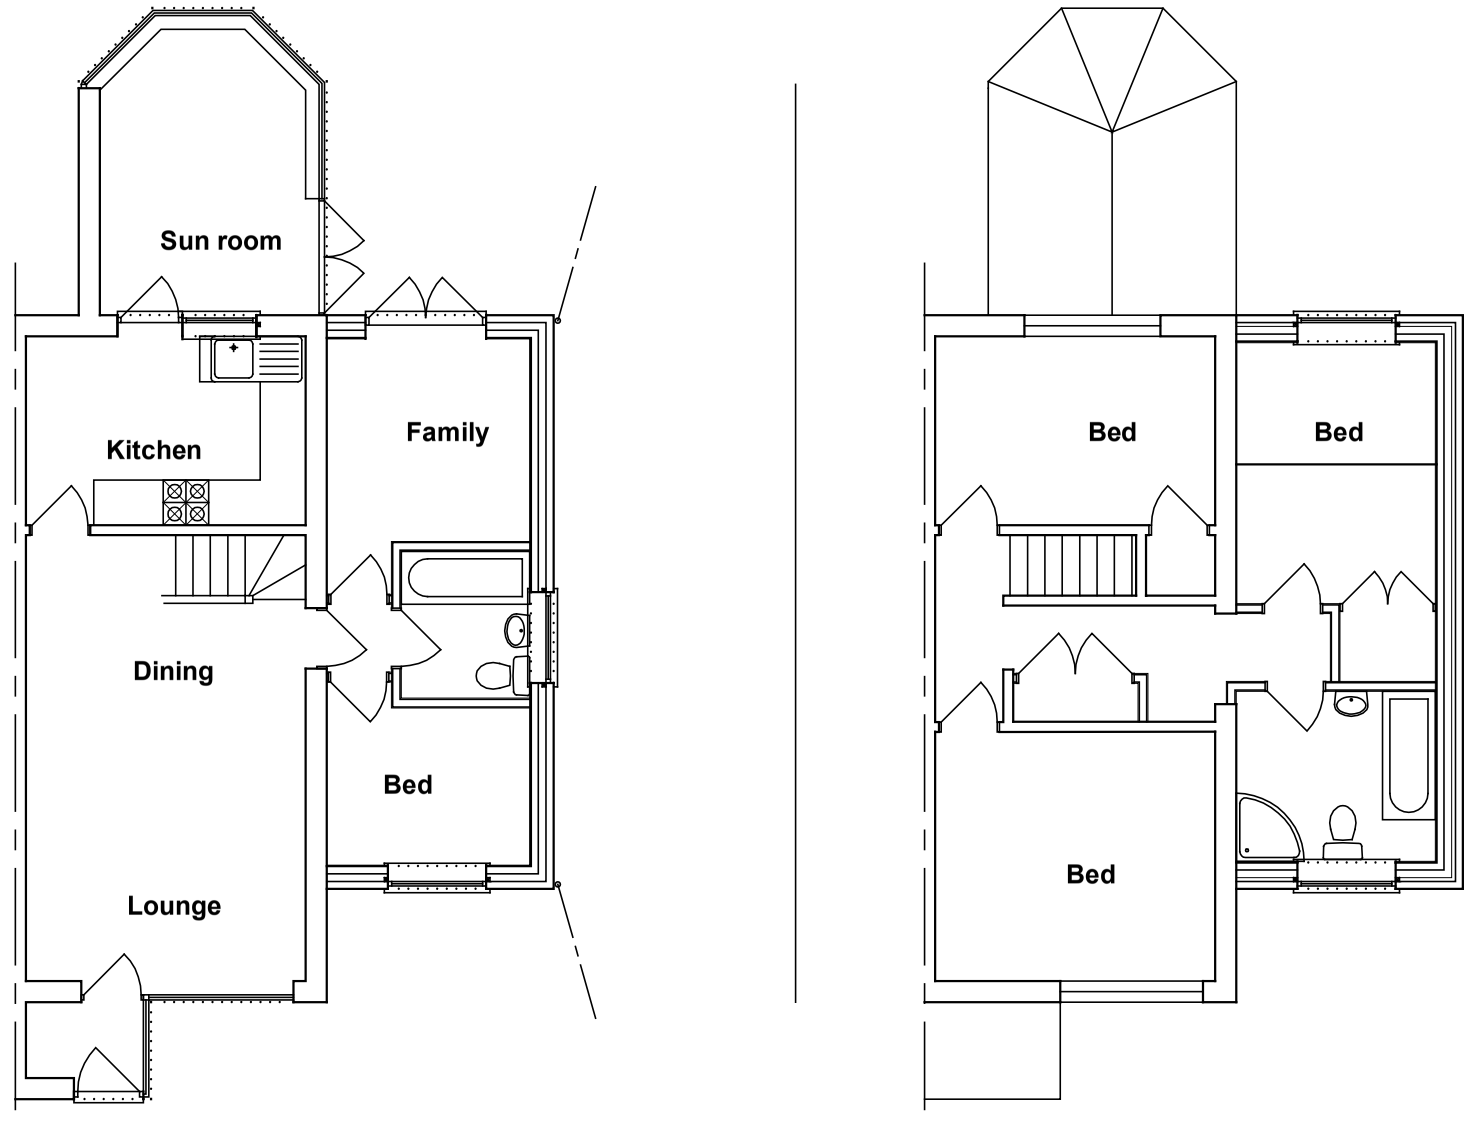

1:100 0 1 2 3 4 5

1:200 0 1 2 3 4 5 6 7 8 9 10

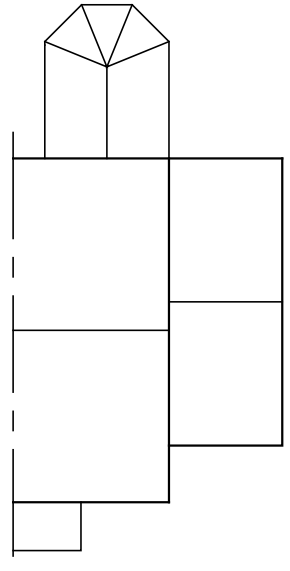

(B) Change of roof tiles 14/11/2023
Amendments: –

BRYCESON SHAW ASSOCIATES
Surveyors and Designers
2 Wellesley Court, Fitzalan Road, Littlehampton,
West Sussex BN17 5JW
Tel. 01903 734381 Mobile: 07889 651301
E-mail: brycesonshaw@btinternet.com

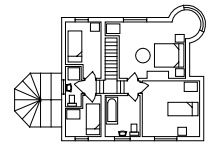

Project:
Proposed extension; 28 Ontario Close, Worthing BN13 2TE

Drawing:
Plans and elevations as proposed

For:
Mr. & Mrs. J. Wood

Drawn:	Date:
PKS	**November 2022**
Scales: **1:100 1:200**	No: **3037/01/02/B**

To scale when printed on A3