

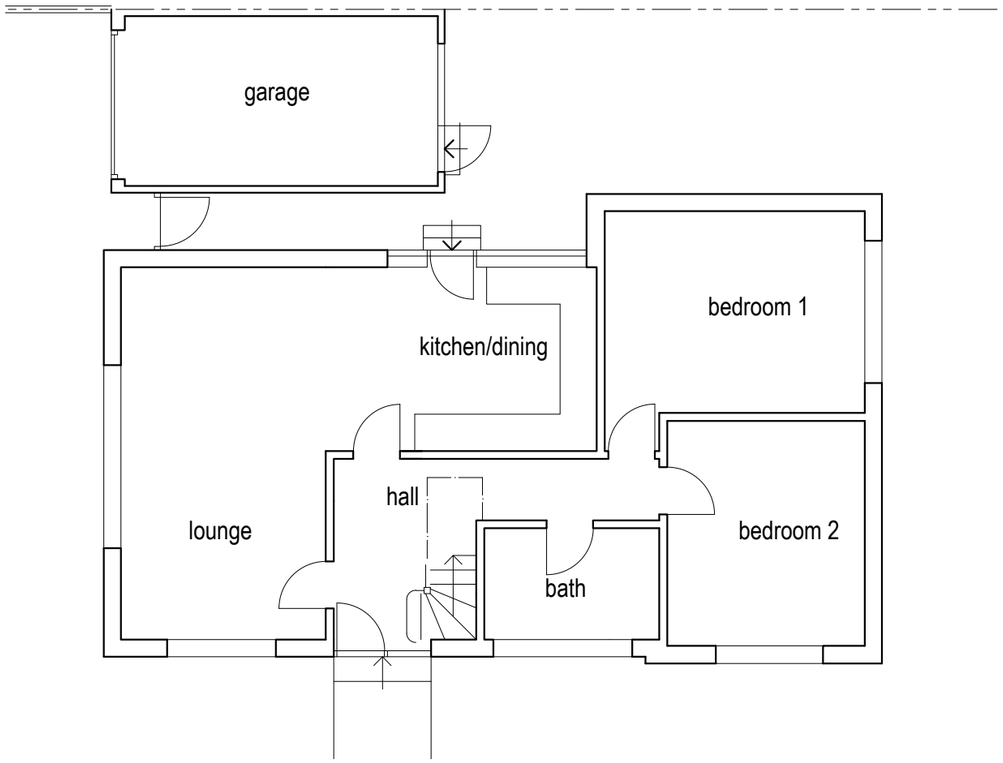


Ground Floor Plan @ *1:100*

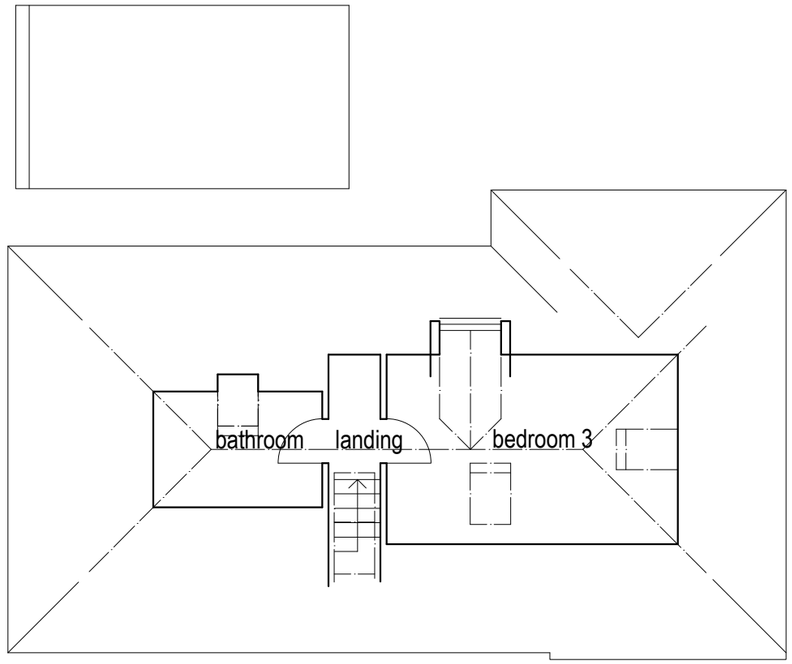

Roof Plan @ *1:100*

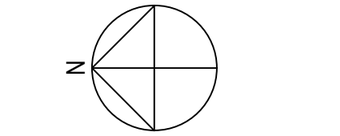

Scale 1:100

Rev	Description	Date
A	Rooflights added	20/11/23

Job Reference	Client
Extension 16 Norbury Drive Lancing, BN15 0QN	Mr Smith
Drawing Title	**Drawing No / Rev**
Existing Plans	ADC 1159/10 A

Date	Scale	Dwg Size	Plot Style	Drawn	Checked
03.11.23	1:100	A3	ADCgreyscale	AD	AD

All dimensions to be checked on site and do not scale from this drawing. This drawing should be approved by Local Authority Building Control or other appropriate checking authority prior to commencement of work. This drawing should not be reproduced without the prior consent of the author.

ADC Alistair Dodd Consulting
Architectural Services
72a Beaconsfield Road . Brighton . East Sussex . BN1 6DD
Tel: 01273 669466
Email: info@adcbrighton.co.uk
WWw.adcbrighton.com