
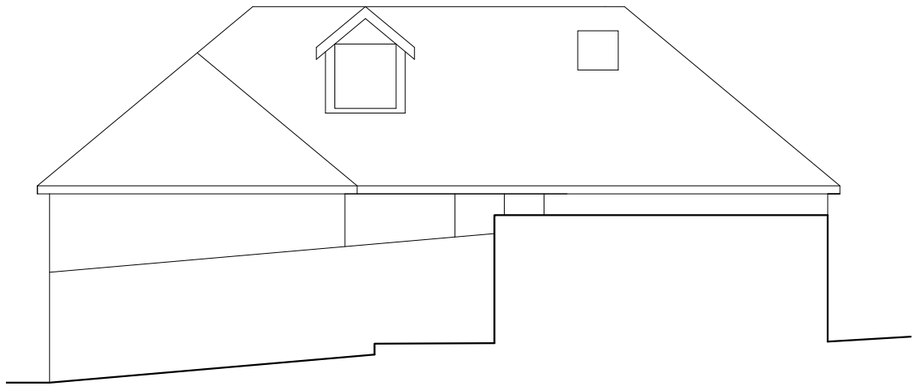



*Rear (East) Elevation* @ *1:100 through 18 Norbury Drive*

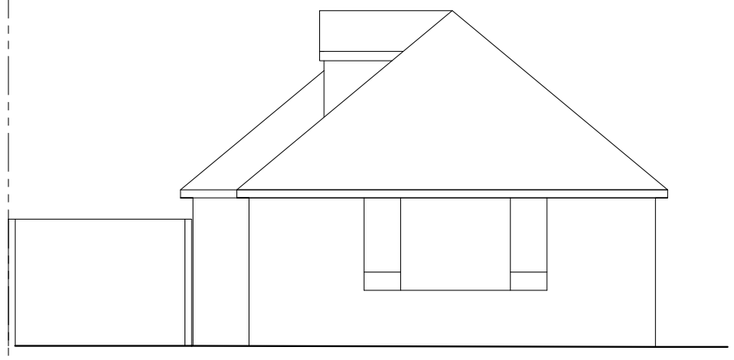


*Side (North) Elevation* @ *1:100*

0 1 2 3 5m

Scale 1:100

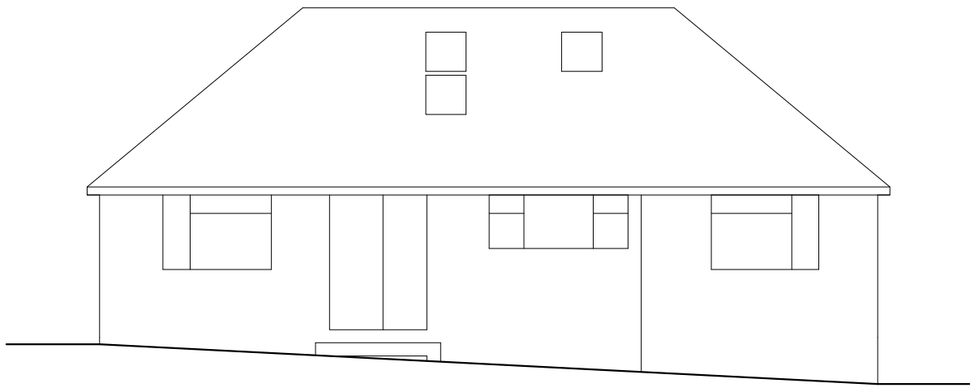

*Front (West) Elevation* @ *1:100*

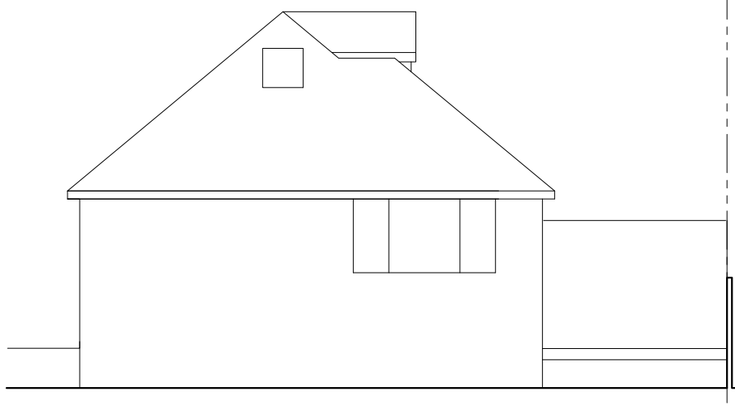

*Side (South) Elevation* @ *1:100*

| Rev | Description | Date |
|---|---|---|
| A | Windows updated | 20/11/23 |

Job Reference

Extension
16 Norbury Drive
Lancing, BN15 0QN

Client

Mr Smith

Drawing Title

Existing Elevations

Drawing No Rev

ADC 1159/11 A

| Date | Scale | Dwg Size | Plot Style | Drawn | Checked |
|---|---|---|---|---|---|
| 03.11.23 | 1:100 | A3 | ADCgreyscale | AD | AD |

All dimensions to be checked on site and do not scale from this drawing. This drawing should be approved by Local Authority Building Control or other appropriate checking authority prior to commencement of work. This drawing should not be reproduced without the prior consent of the author.

ADC Alistair Dodd Consulting

Architectural Services

72a Beaconsfield Road . Brighton . East Sussex . BN1 6DD
Tel: 01273 669466
Email: info@adcbrighton.co.uk
WWw.adcbrighton.com