

Existing Ground Floor Plan 1:50

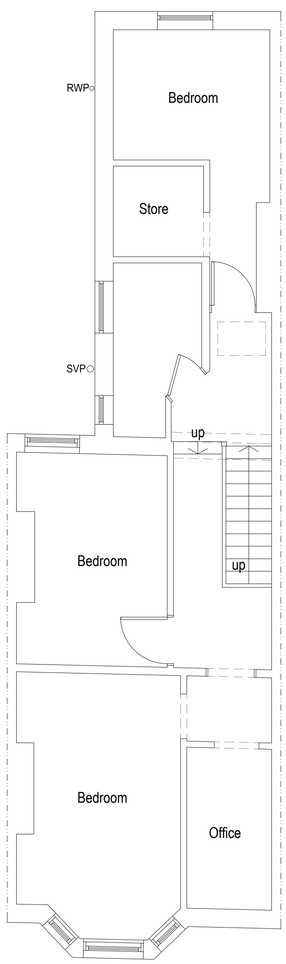

Existing First Floor Plan 1:50

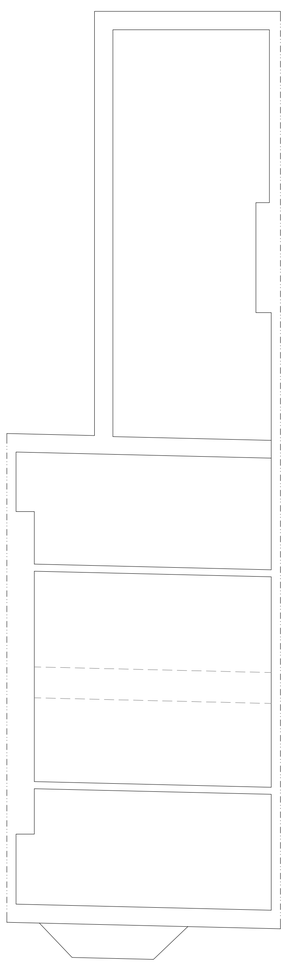

Existing Loft Floor Plan 1:50

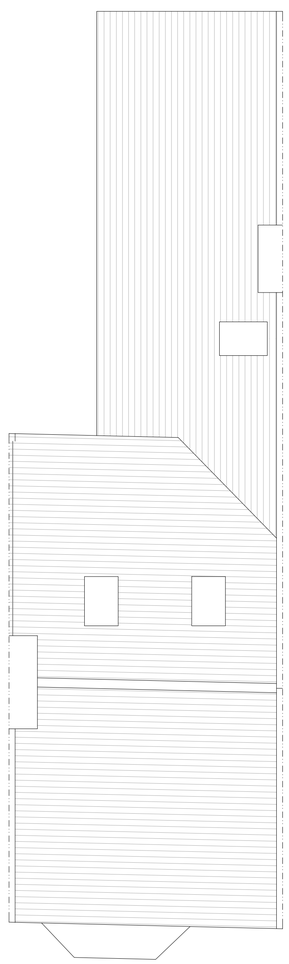

Existing Roof Plan 1:50

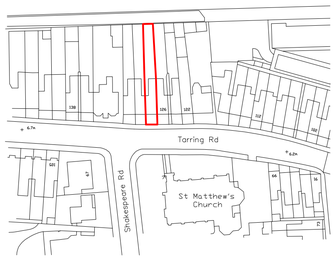

Location plan 1:1250

N

1:1250 0 10 20 30 40 50 60 70 80 90 100



Existing Side Sectional Elevation (West) 1:50

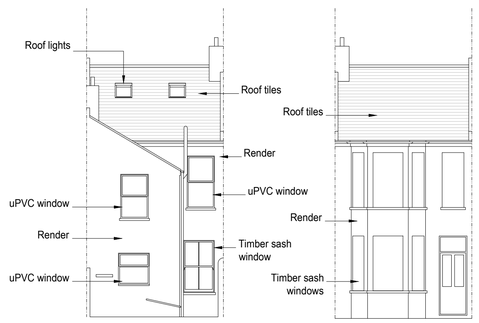

Existing Rear (North) Elevation 1:100

Existing Front (South) Elevation 1:100

1:100 0 1 2 3 4 5 6 7 8 9 10m

1:50 0 1 2 3 4 5 6 7 8 9 10m

amendments

bpm Architectural Services Ltd.

client: KTLX Ltd

project: 128 Tarring Road
Worthing
West Sussex
BN11 4HA

project ref: 3134 Drawing No. 01

drawing title: Existing

drawn by: AW

date: Aug 25 scale: 1:50/100@ A1

www.bpmnet.co.uk
info@bpmnet.co.uk

Do not scale off drawing, check all dimensions on site before all work is commenced

All goods materials workmanship to conform with current building regs BSS and COP's