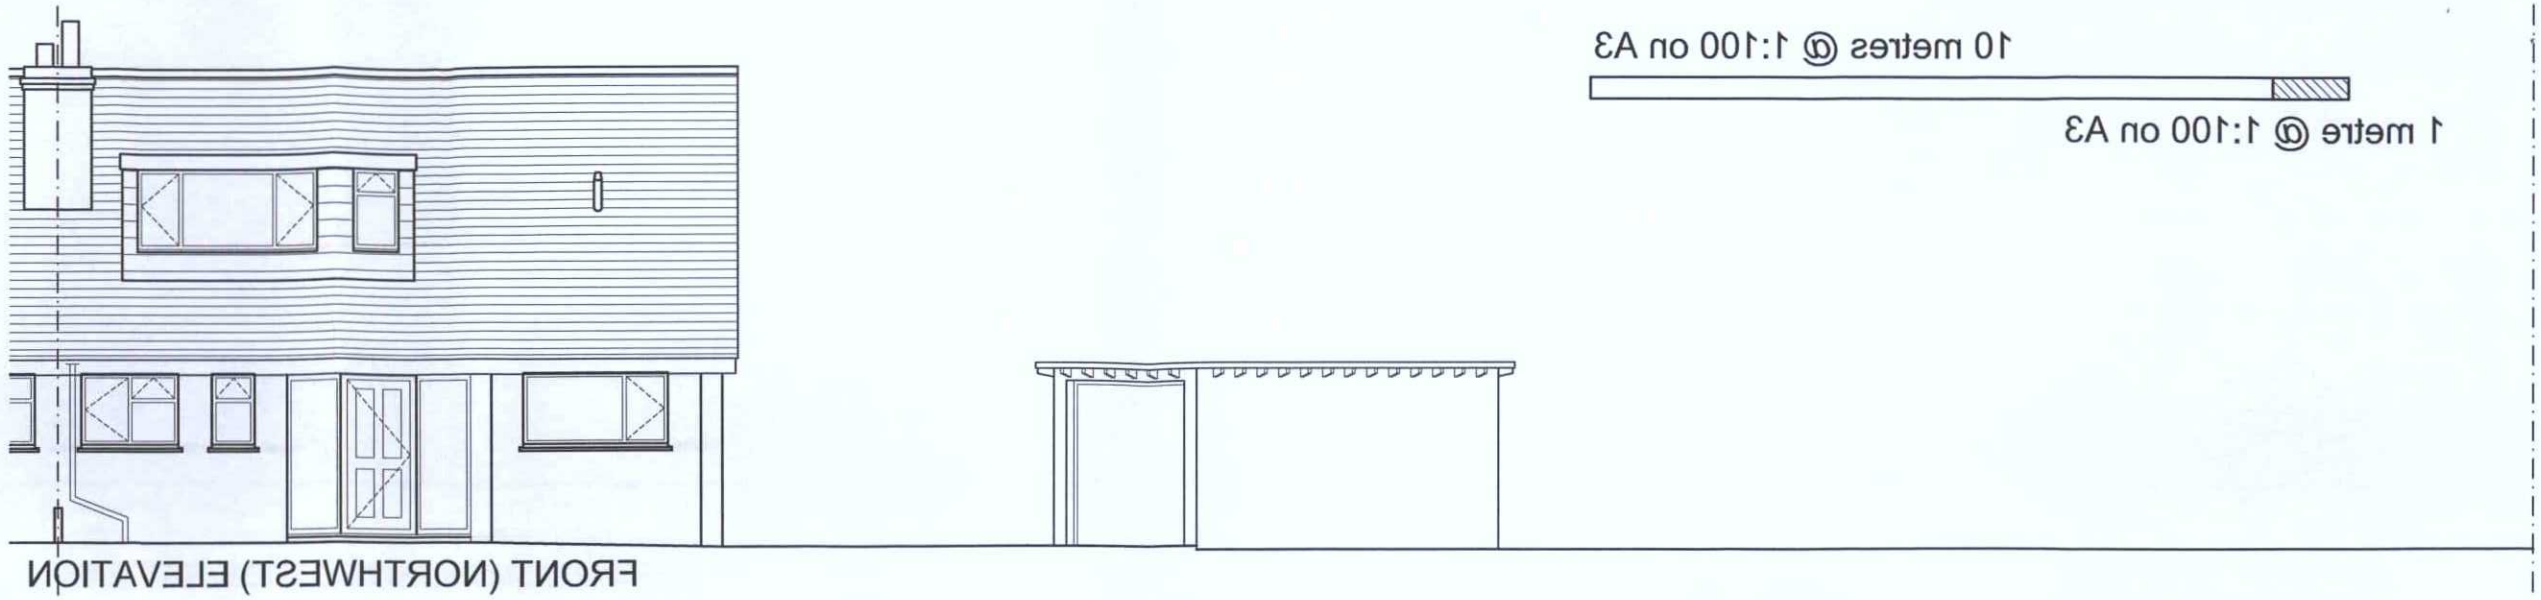

FRONT (NORTHWEST) ELEVATION

ADUR & WORTHING
PLANNING SERVICES
PLAN | AWDM/ 1744/14
DATE VALID | 12 DEC 2014

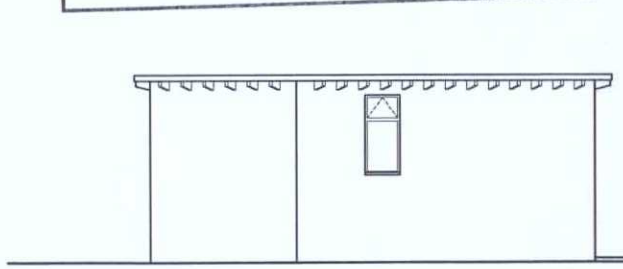



REAR (SOUTHEAST) ELEVATION

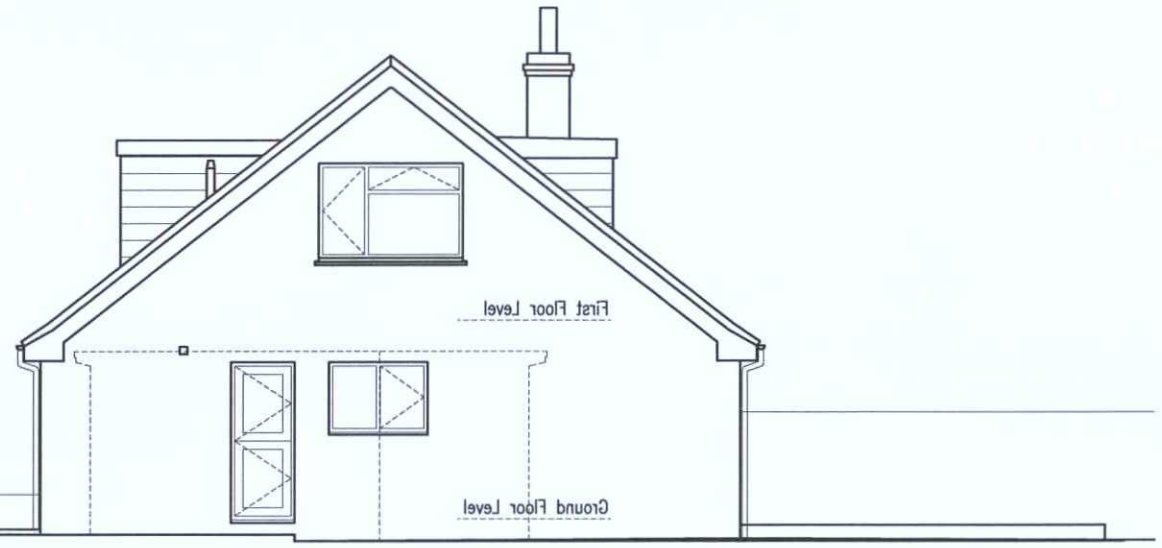

SIDE (NORTHEAST) ELEVATION

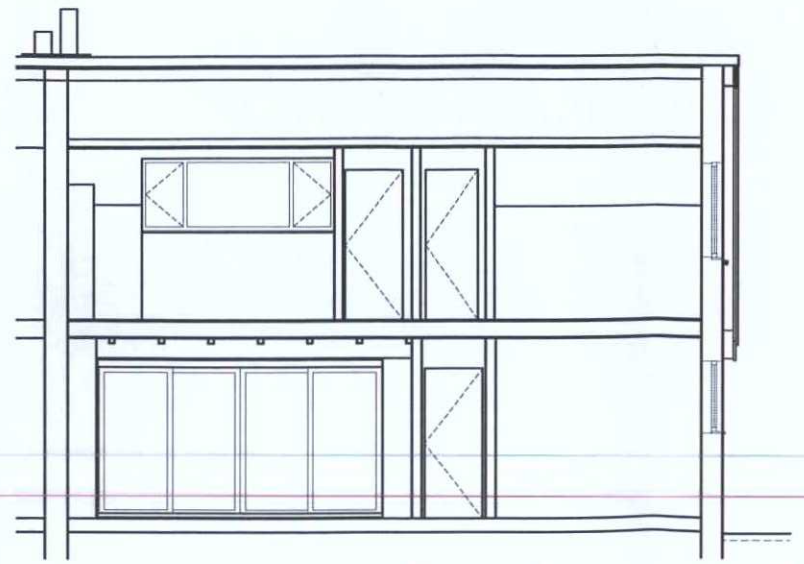

SECTION B : B

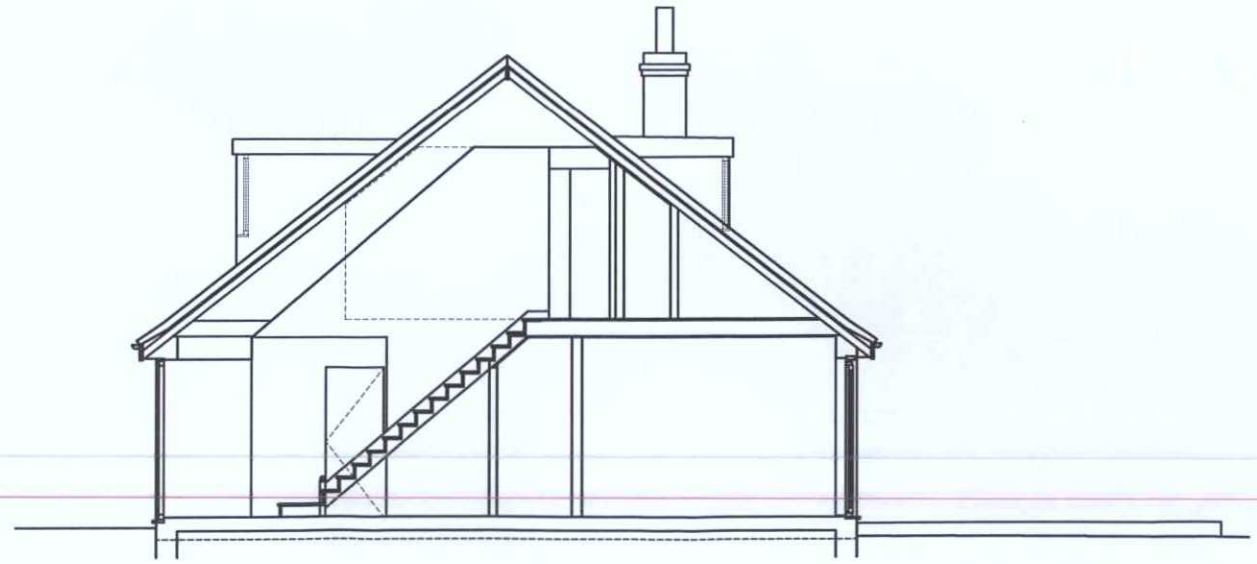

SECTION A : A

rev. | date

These drawings should be approved by Local Authority Building Control or other appropriate Lheading Authority prior to commencement of the work.

This drawing is copyright.

client
Ms Vida Hatchard

project
6 Falcon Close
Shoreham-by-Sea

drawing
Existing Elevations & Sections

scale 1:100@A3 date 30.10.14
drawn BBB

9 Kerton Road tel: 01273 298217
Hove, East Sussex fax: 01273 298217
BN3 4PD e-mail: info@clairehaighassociates.co.uk

Claire Haigh Associates Ltd

rev.
CH 656 /003