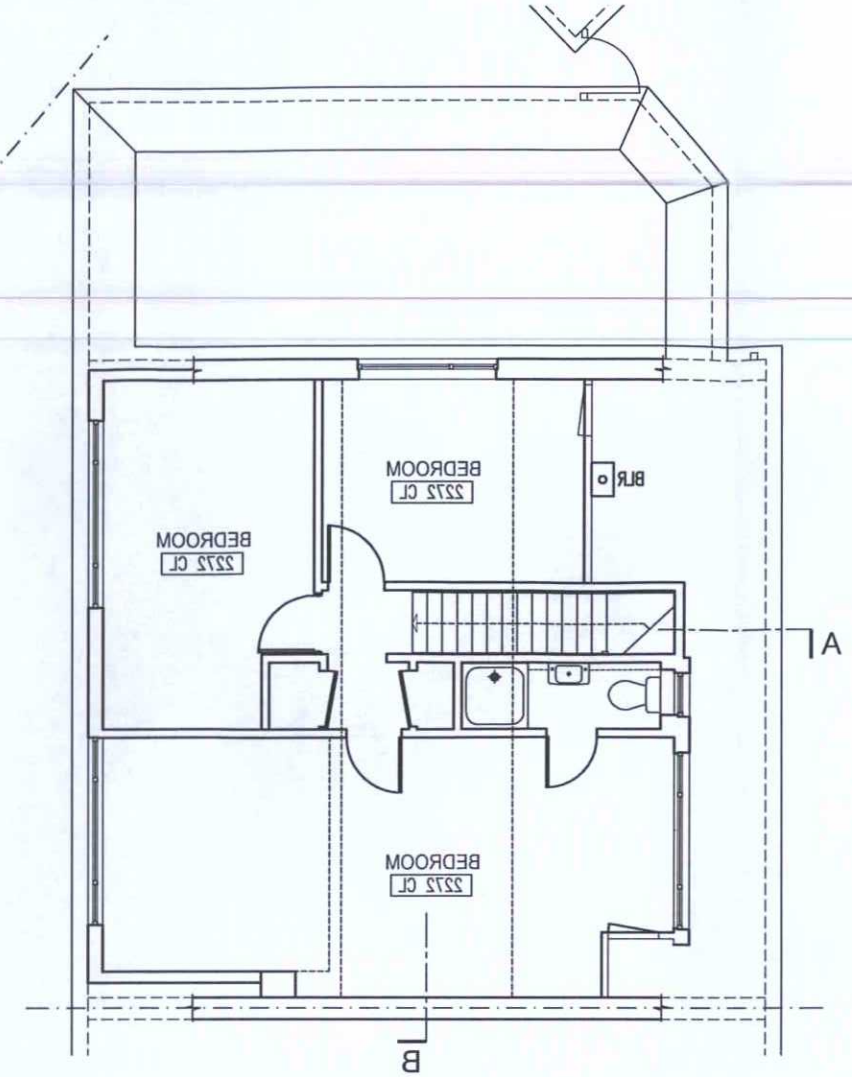

FIRST FLOOR PLAN

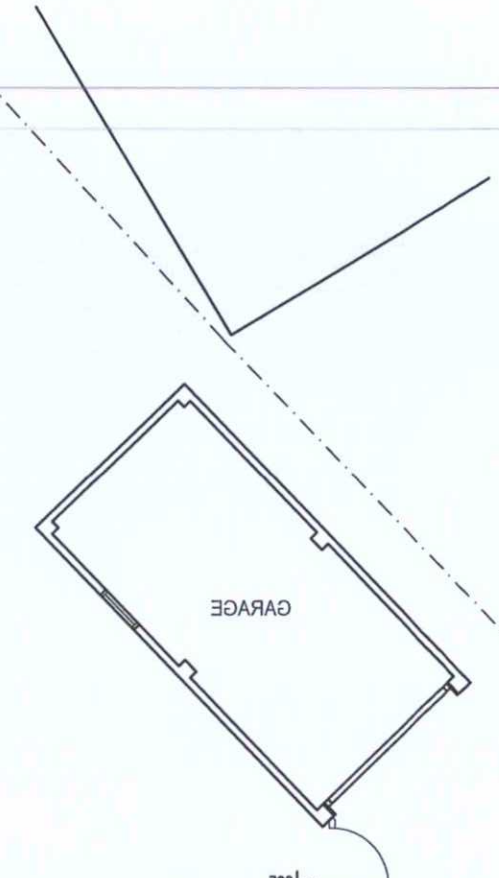

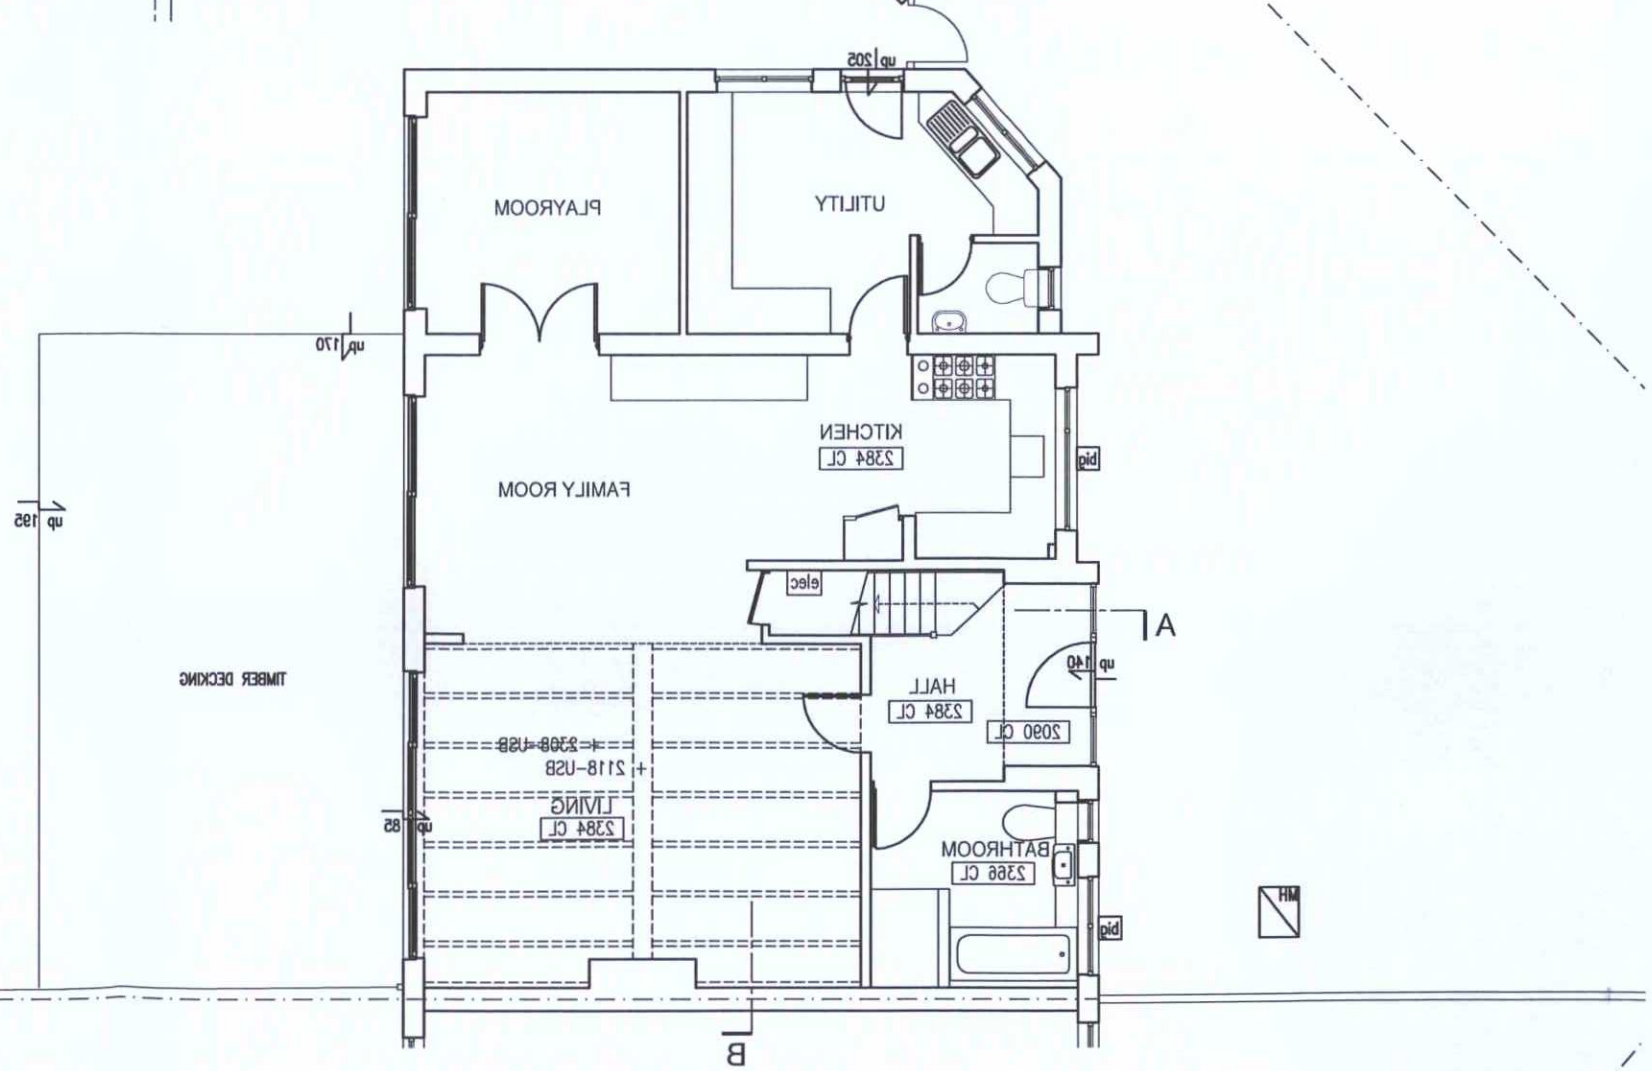

GROUND FLOOR PLAN

ADUR & WORTHING
PLANNING SERVICES

PLAN	AWDM/1758/14
DATE VALID	12 DEC 2014

10 metres @ 1:100 on A3

1 metre @ 1:100 on A3

rev.	date

These drawings should be approved by Local Authority Building Control or other appropriate checking Authority prior to commencement of the work.

This drawing is copyright.

client
Ms Vida Hatchard

project
6 Falcon Close
Shoreham-by-Sea

drawing
Lawful Development Certificate
Proposed Plans

scale 1:100@A3 date 04.10.14

drawn CH

Claire Haigh Associates Ltd
9 Kemton Road
Hove, East Sussex
BN3 4PG
tel: 01273 298217
fax: 01273 298217
e-mail: info@clairehaigharchitects.co.uk

CH 656 /004 rev.