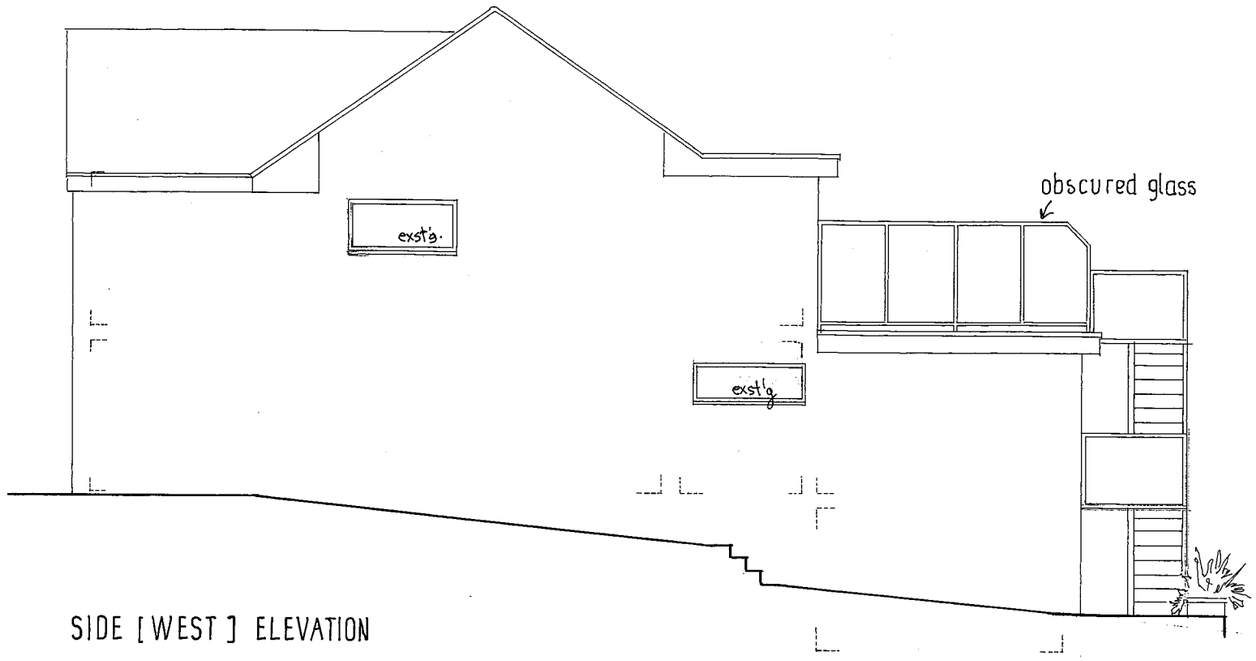

SIDE [WEST] ELEVATION



FRONT [NORTH] ELEVATION

pitched roof – exst'g. tiles

flat roof – fibreglass felt

walls – part render: part exst'g. bwk.: part stainded boarding

doors & windows – upvc

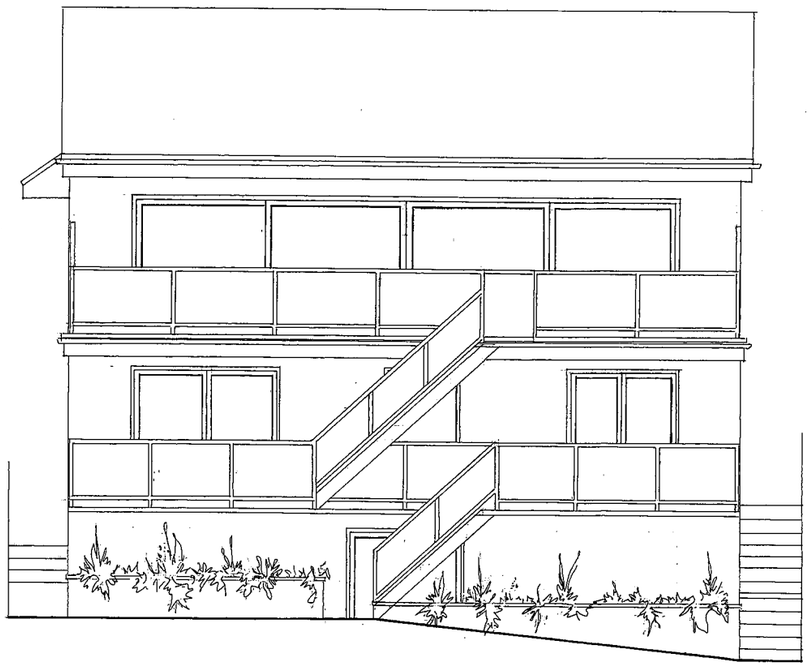

REAR [SOUTH] ELEVATION

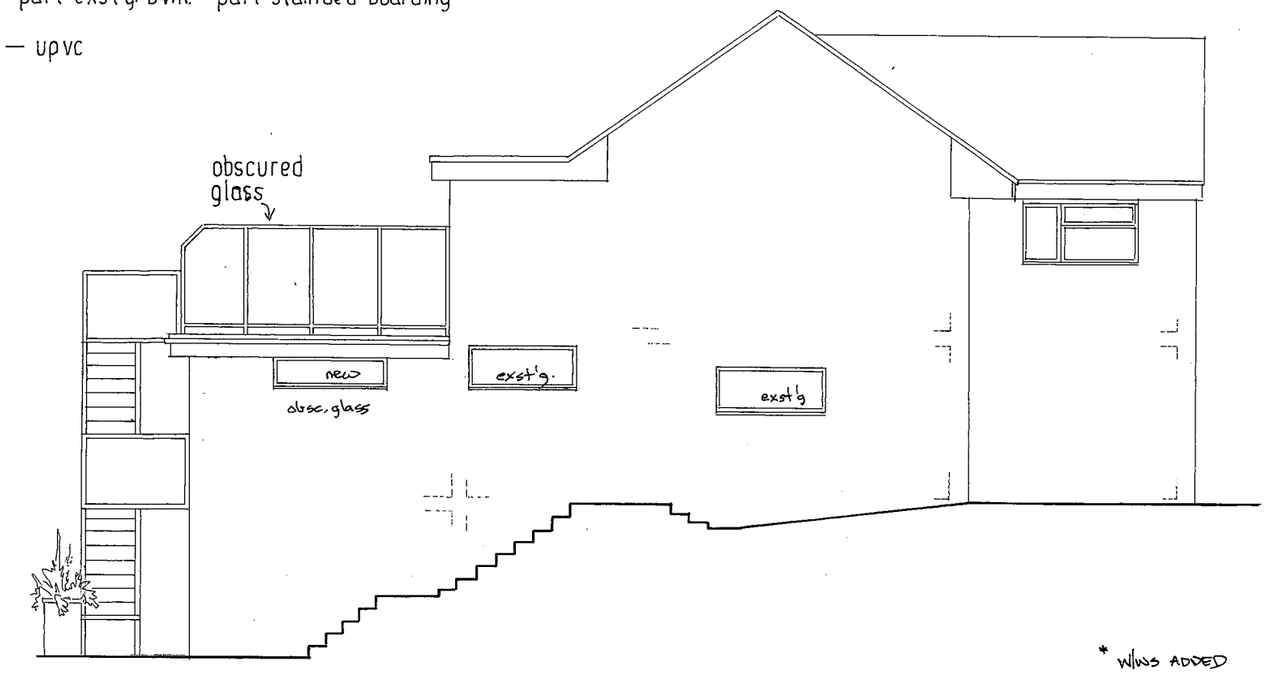

* WINS ADDED

SIDE [EAST] ELEVATION

1 2 3 4 5 SCALE BAR @ A3

DRAWN BY: ALAN R. WOOD, 75 WESTBOURNE STREET, HOVE BN3 5PF, tel: 01273 770602	SCALE: 1:100; DATED: SEPT 2021	PROPOSED ALTERATIONS – ELEVATIONS	DWG. No. 4 A; HOBBITS, MOUNT WAY, LANCING