Rear Extension 11 Ingleside Block Plan

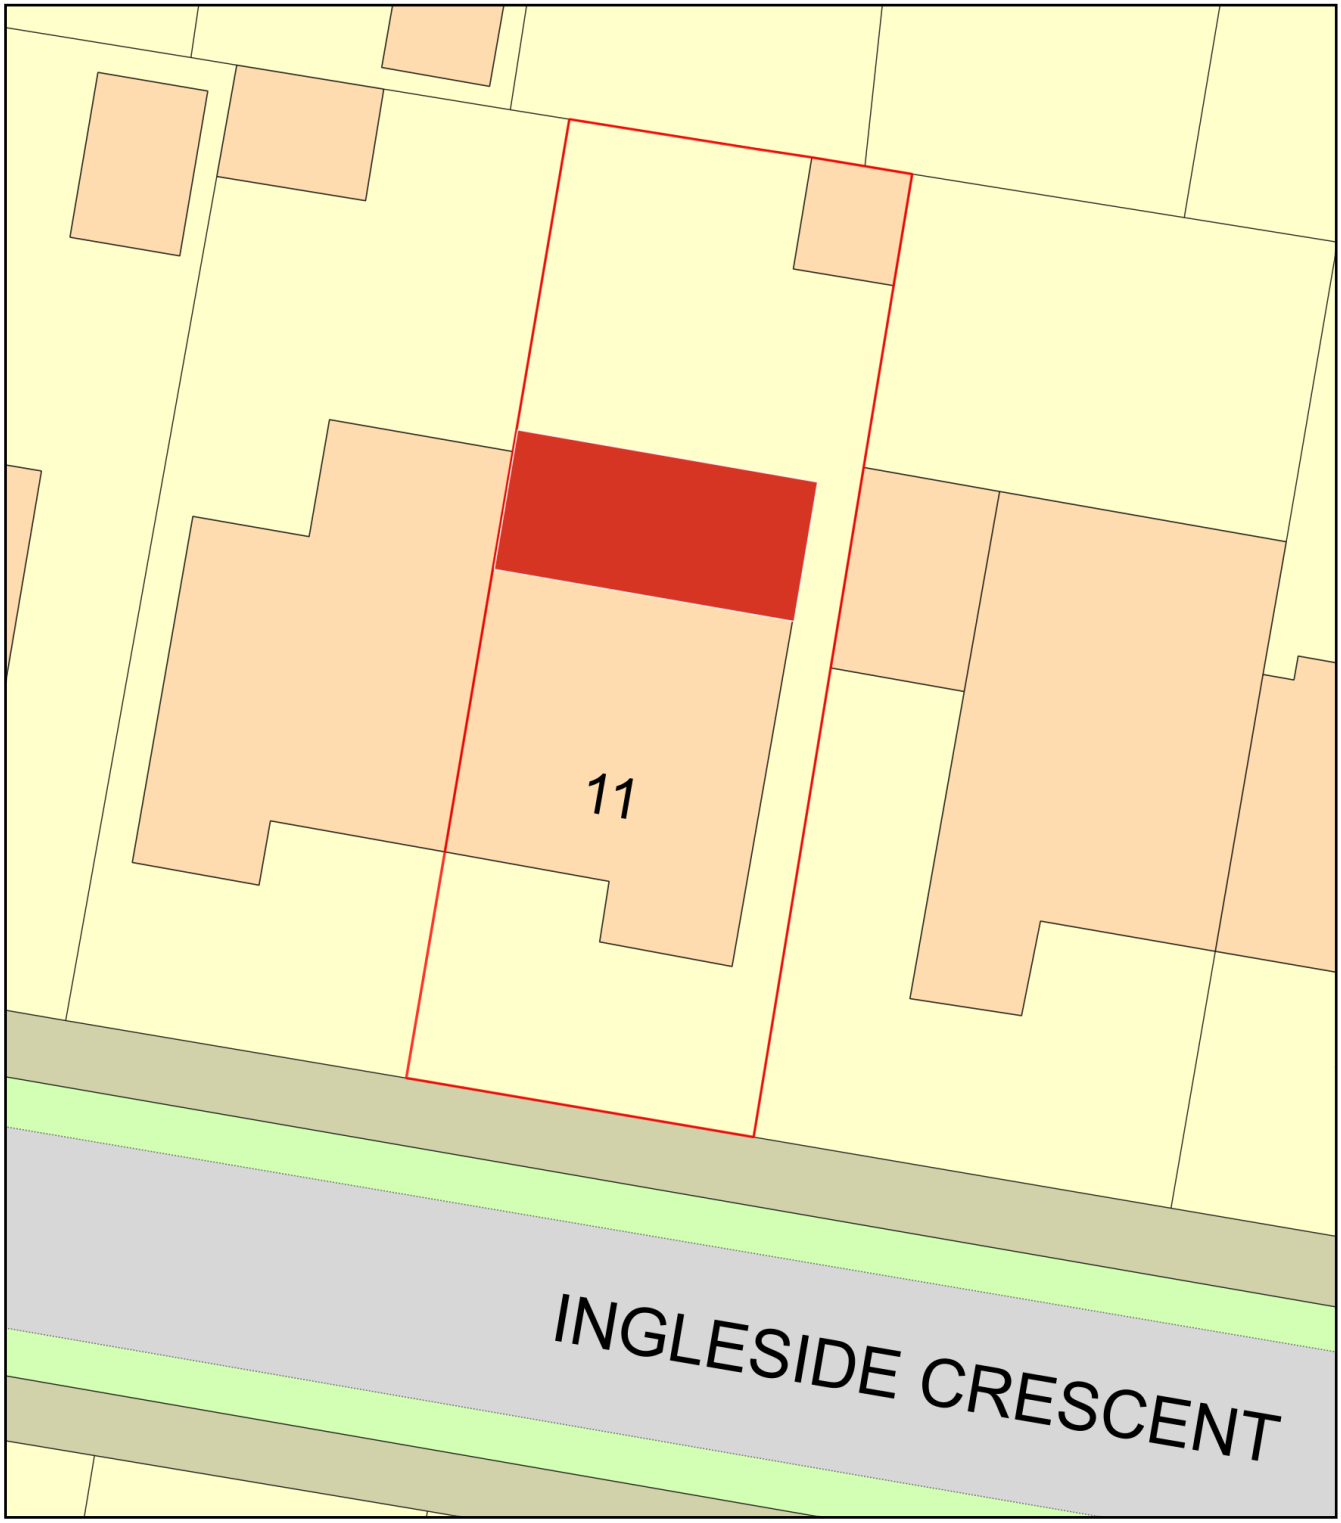

0 10
Metres

N

ReQuestaPlan

Plan Produced for: Gareth Wilson

Date Produced: 02 Jan 2020

Plan Reference Number: TQRQM20002182725194

Scale: 1:200 @ A4

© Crown copyright and database rights 2019 OS 100042766