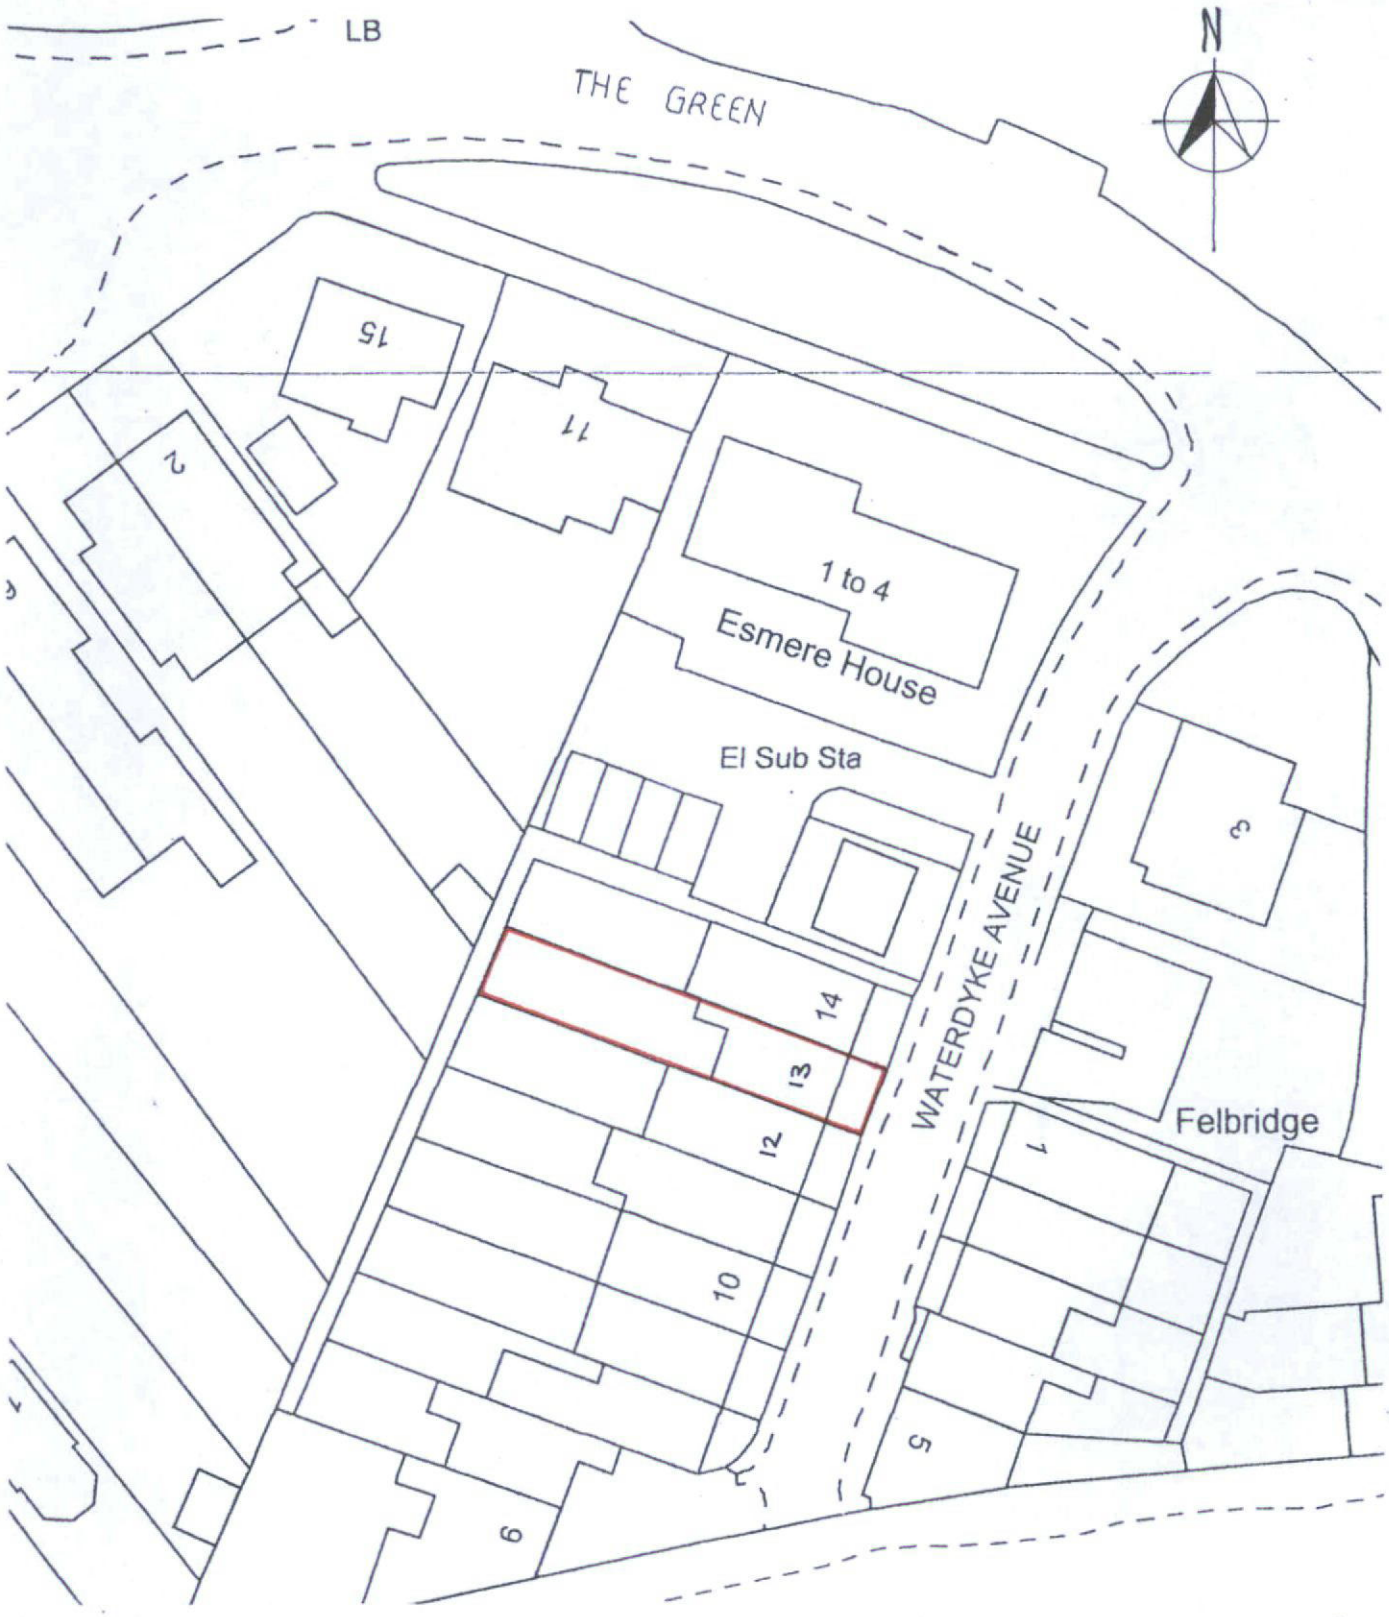

BLOCK PLAN 1:500

AS EXISTING

5 10 20 30

SCALE BAR @ A4

No 13 WATERDYKE AVENUE, SOUTHWICK