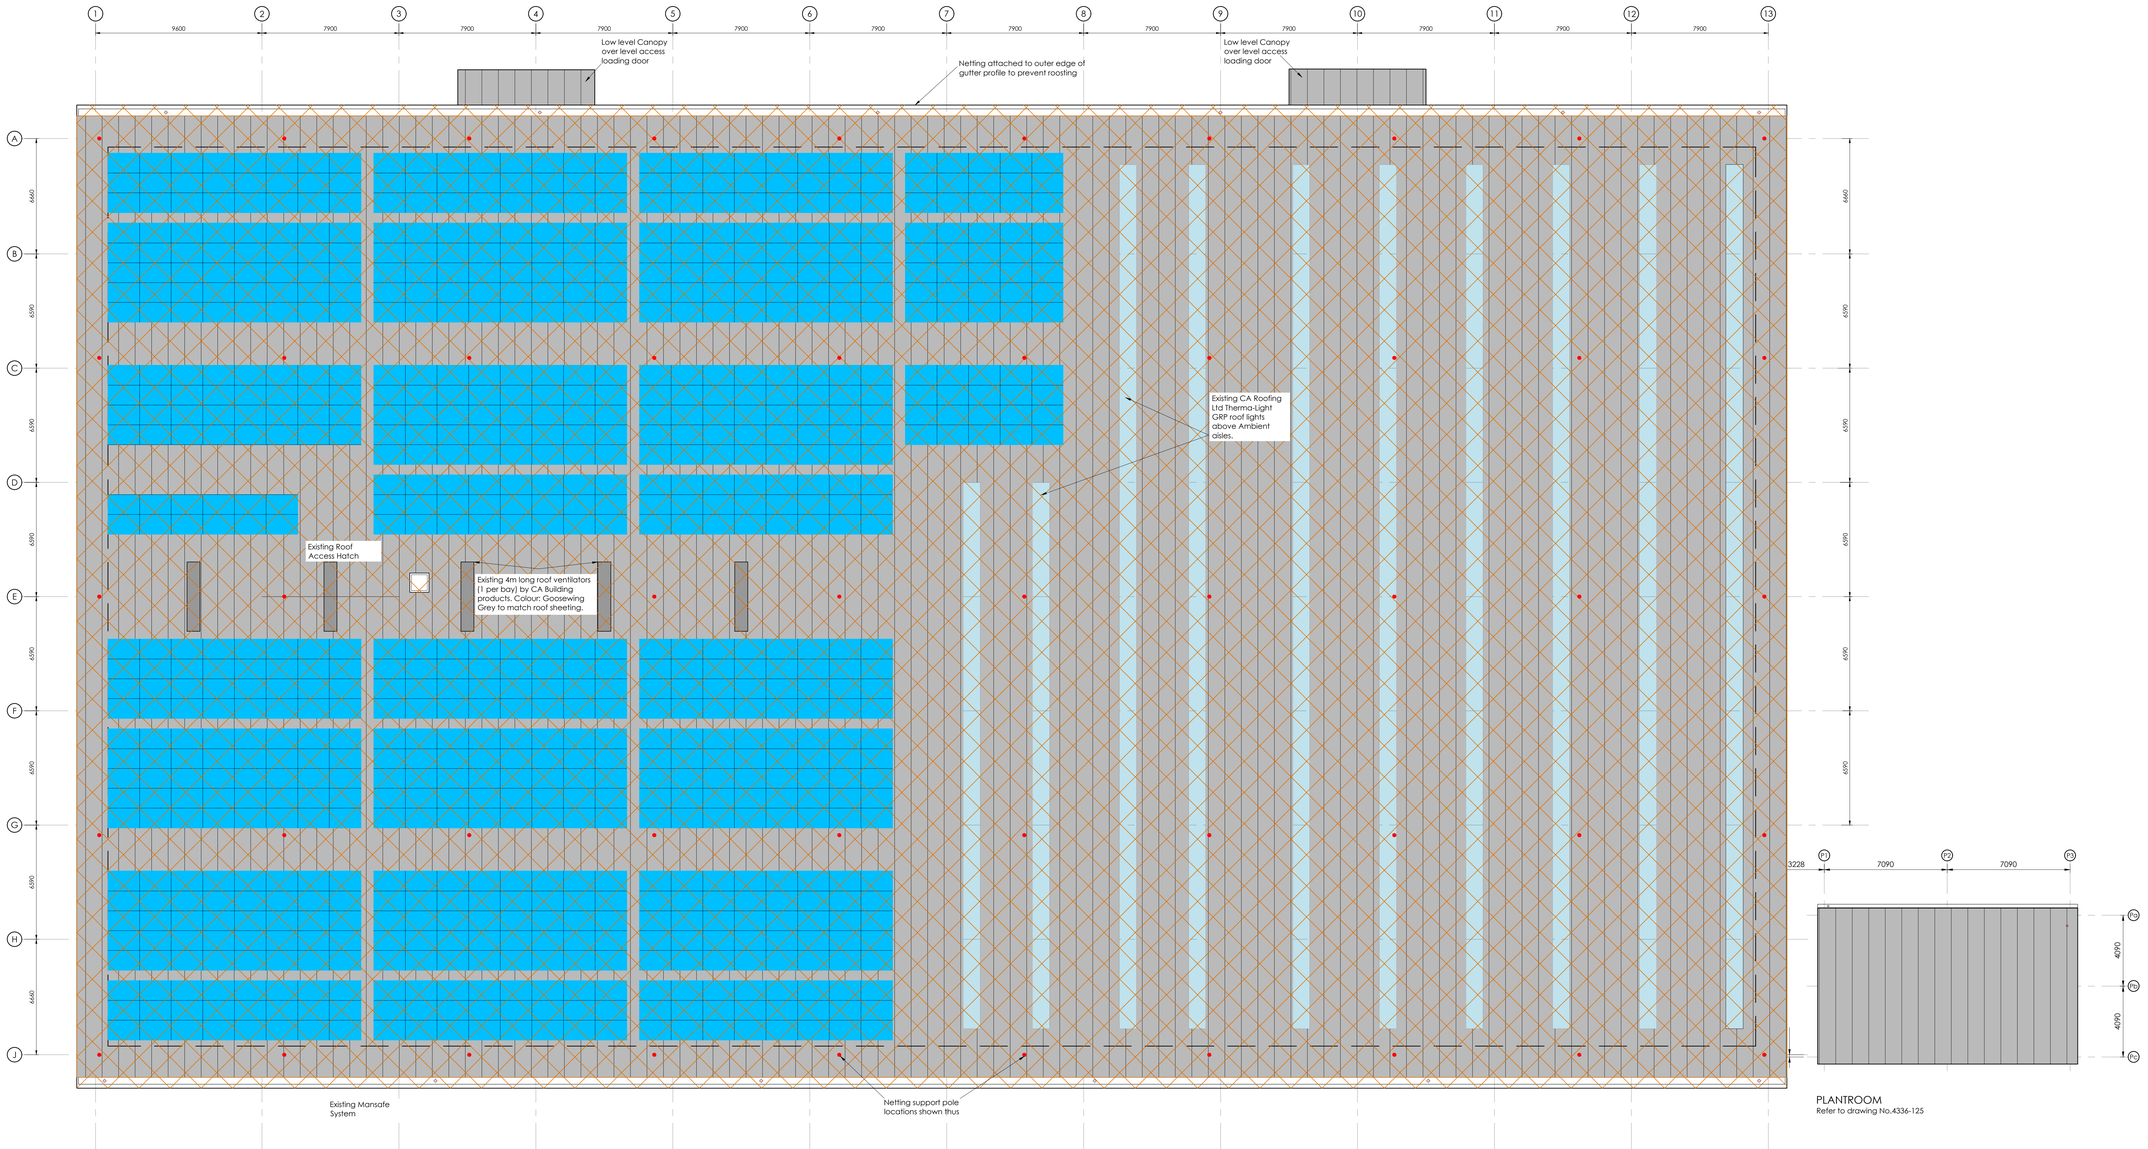


N

0 1:125 2.5 5 7.5 10m

Existing PV Modules: Trina TSM-420DE09R.08
Power: 420Wp
Dimensions: 1762x1134x30mm

Proposed new Bird Netting

Rev	By	Date	Details
xx	xxx	xx.xx.xx	not issued.

Scale: 1:125 UNO | Drawn: YAT | Checked: MD
Sheet size: A0 | Date: JAN 2023 | Passed: MD

Status: PLANNING

Project: BIDVEST DEPOT
32 CHARTWELL RD, LANCING

Drawing Title: Proposed Roof Plan

Client: Bidfood Inspired by you

18 Frogmore Road
Hemel Hempstead
Herts HP3 9RT
t : 01442 437500
w: www.kmgpartnership.com
e: info@kmgpartnership.com
KMG PARTNERSHIP DESIGN & ENGINEERING

Drawing No.: 4336-KMG-ZZ-ZZ-DR-A-1124 | Rev: P1