

2 East Facing (rear) Elevation

1m 2m 3m 4m 5m 6m 7m 8m 9m 10m

1:100 Scale Bar

3 South Facing (side) Elevation


1m 2m 3m 4m 5m 6m 7m 8m 9m 10m

1:100 Scale Bar

4 North Facing (side) Elevation

1m 2m 3m 4m 5m 6m 7m 8m 9m 10m

1:100 Scale Bar

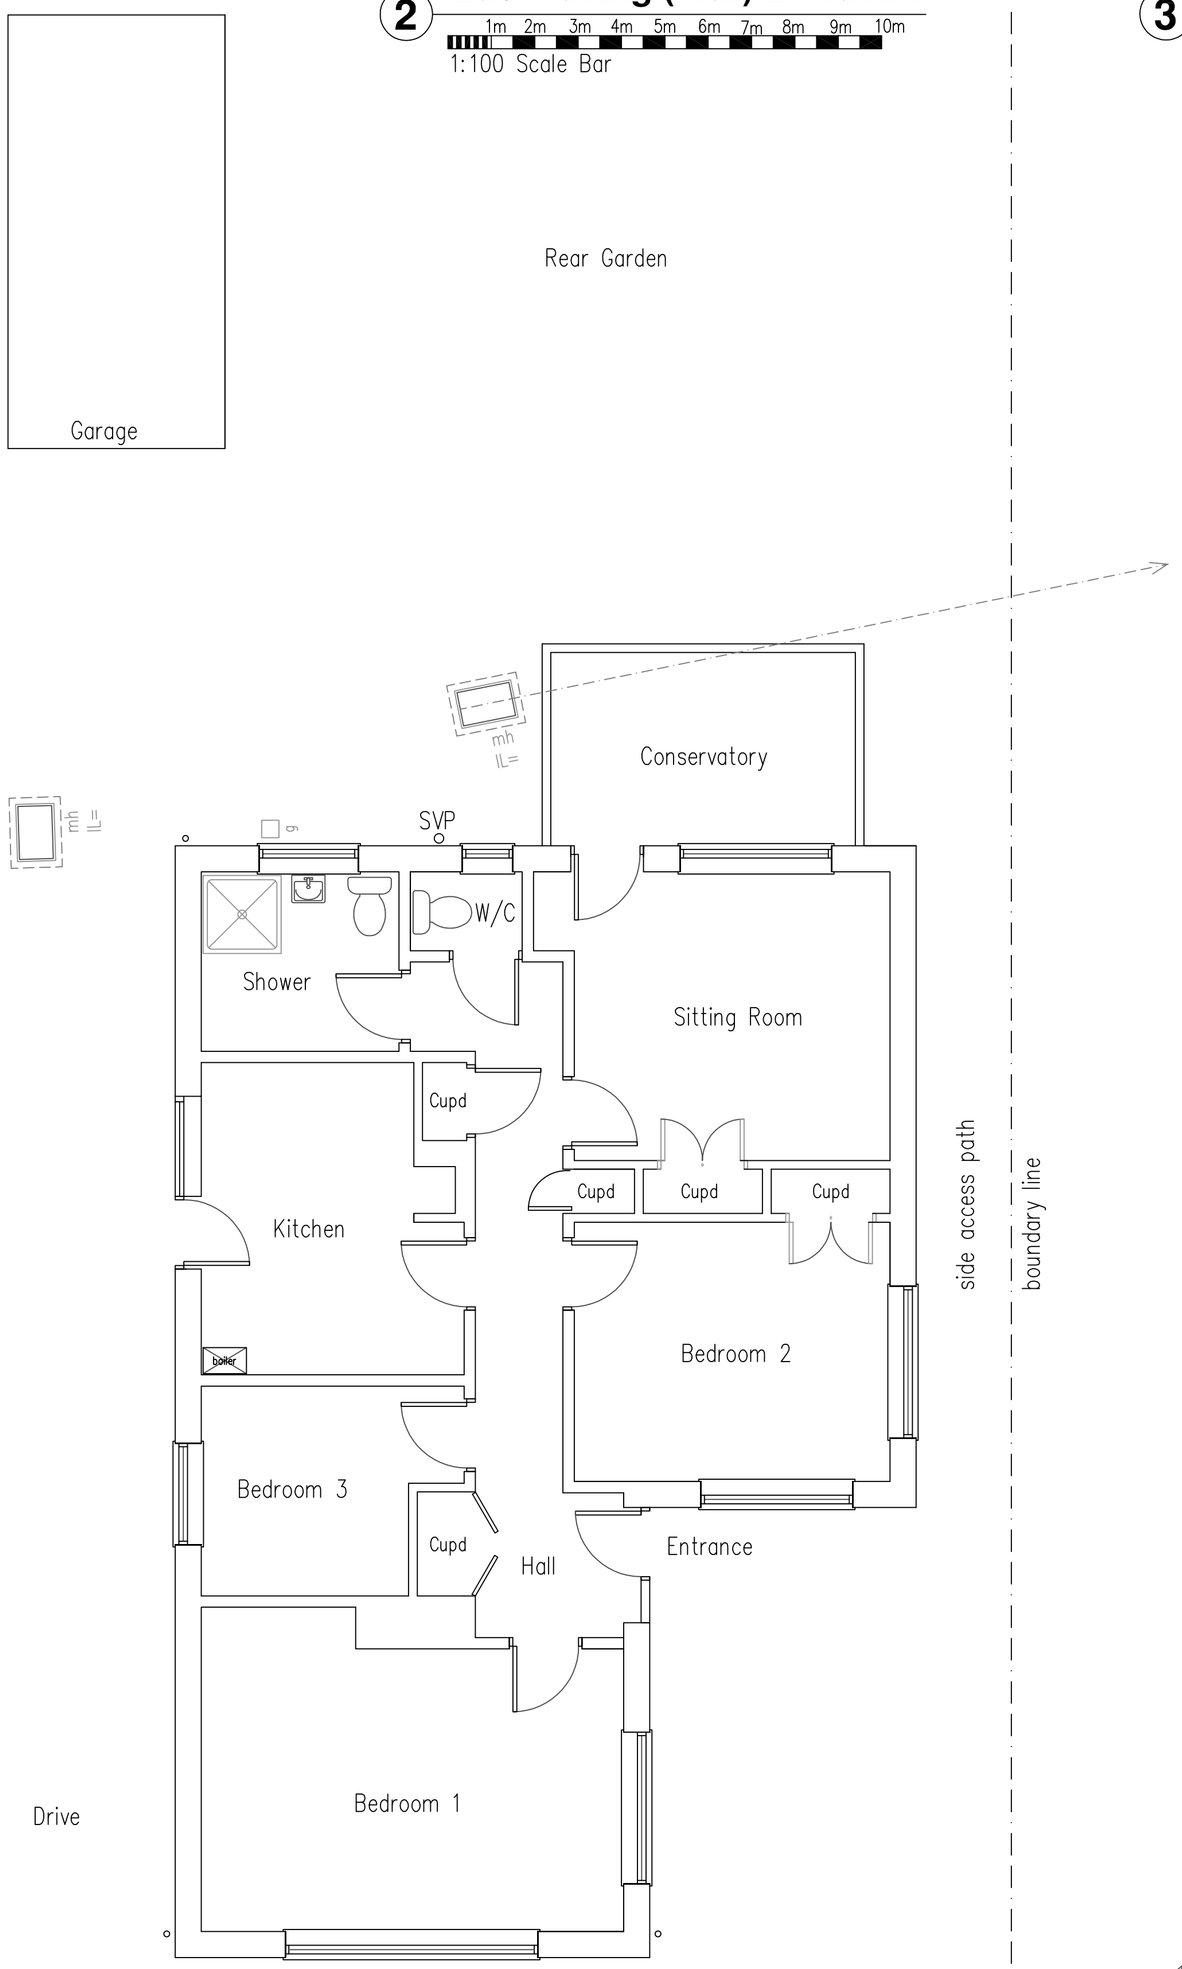

1 Ground Floor Plan

1:50 Scale Bar

1m 2m 3m 4m 5m 6m 7m 8m 9m 10m

Project:

Proposed
rear extension
& Internal Alterations At:
59 Kingston Lane
Southwick
West Sussex
BN42 4SP

Drawing title:

Plans & Elevations As Existing

Scale:	Paper size
1:50 1:100	A1

Date:	Drawn:
4.7.2019	RS

Drg. No.	Rev'n
01	

Note: All dimensions to be checked on site.