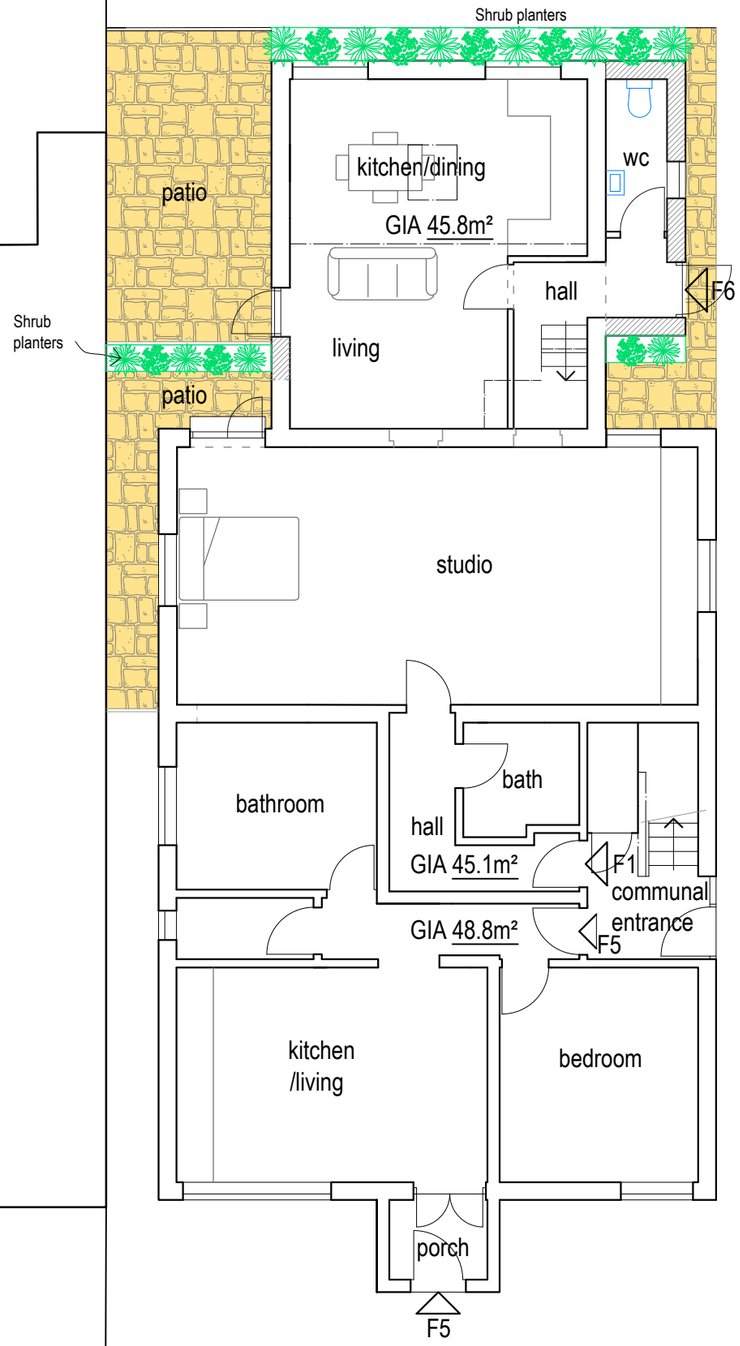

Ground Floor Plan @ 1:100

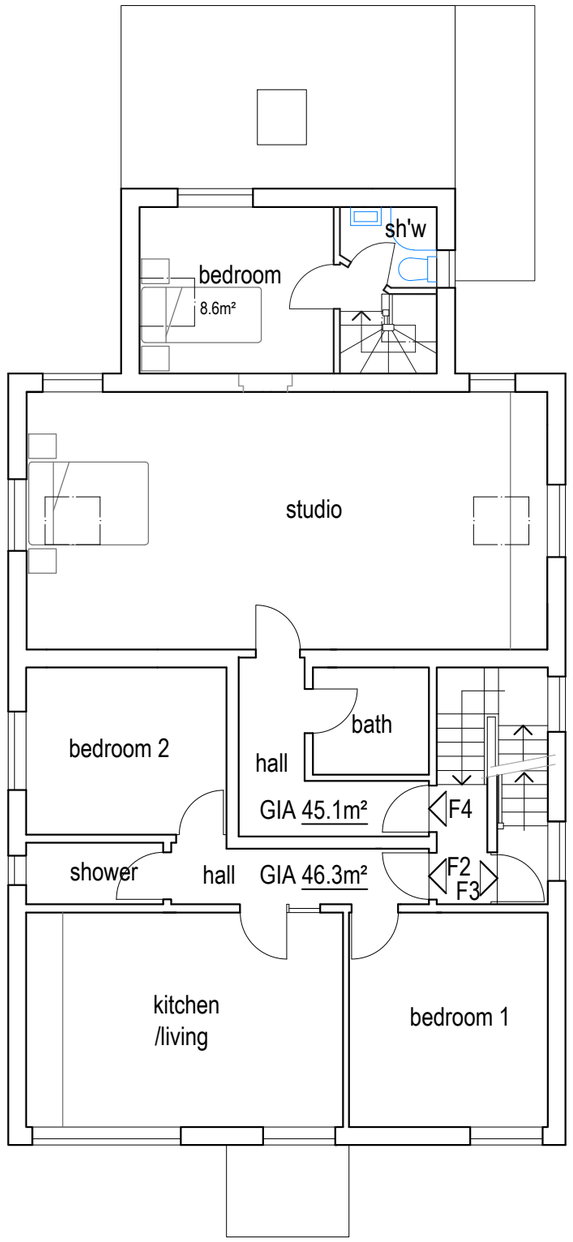

First Floor Plan @ 1:100

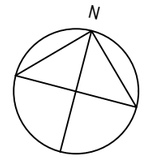

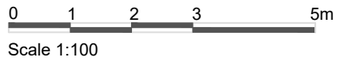

Scale 1:100

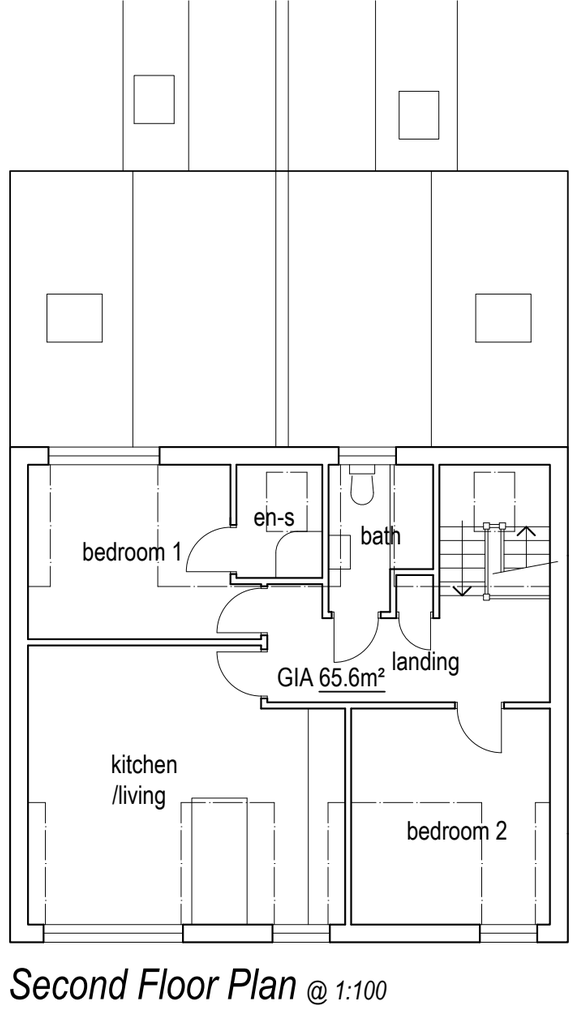

Second Floor Plan @ 1:100

Rev	Description	Date
B	Patio enlarged	25.10.24
A	Flat 5 entrance corrected	23.08.24

Job Reference Conversion & Extension 125 Lyndhurst Road Worthing	Client Mr Karriqi
Drawing Title Proposed Plans	Drawing No ADC1052/69 Rev B

Date	Scale	Dwg Size	Plot Style	Drawn	Checked
04.07.24	1:100	A3	ADCgreyscale	AD	AD

All dimensions to be checked on site ~~and do not scale from this drawing.~~ This drawing should be approved by Local Authority Building Control or other appropriate checking authority prior to commencement of work. This drawing should not be reproduced without the prior consent of the author.

ADC Alistair Dodd Consulting
Architectural Services
Citibase Brighton . 95 Ditchling Road . Brighton
East Sussex . BN1 4ST
Tel: 01273 558330
Email: info@adcbrighton.co.uk
WWw.adcbrighton.com