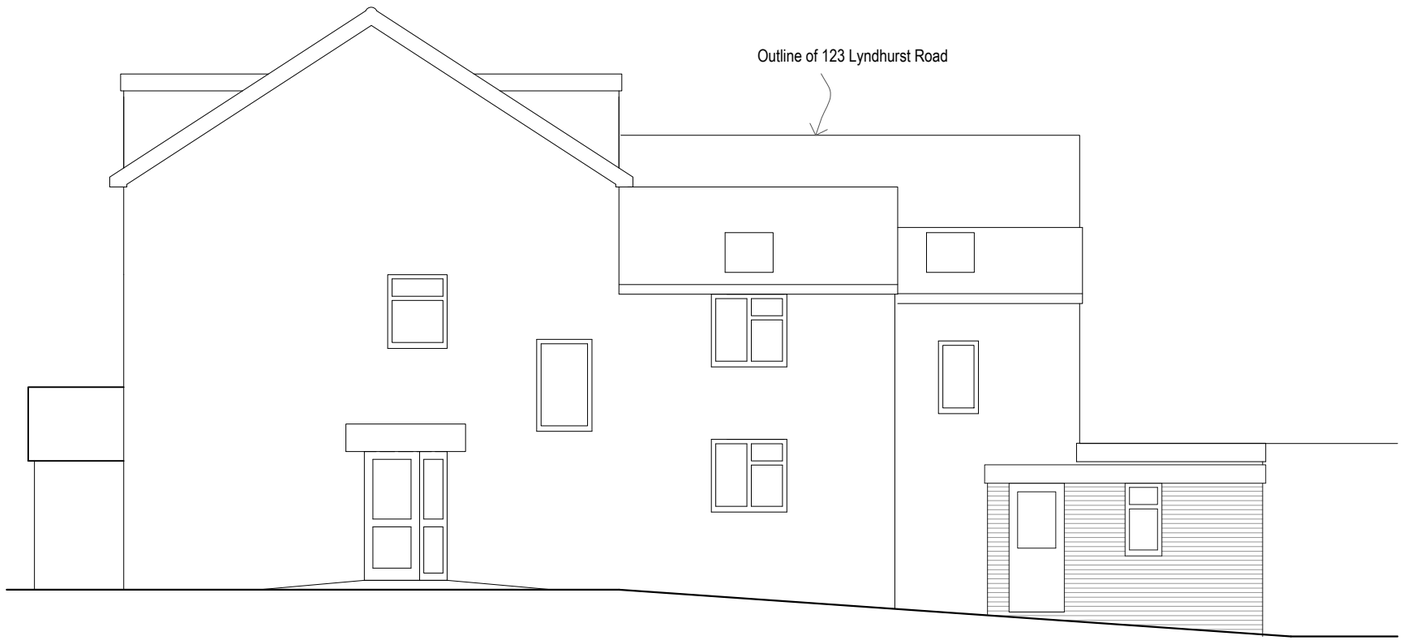

Side (East) Elevation @ *1:100*



Rear (North) Elevation @ *1:100*

0 1 2 3 5m

Scale 1:100

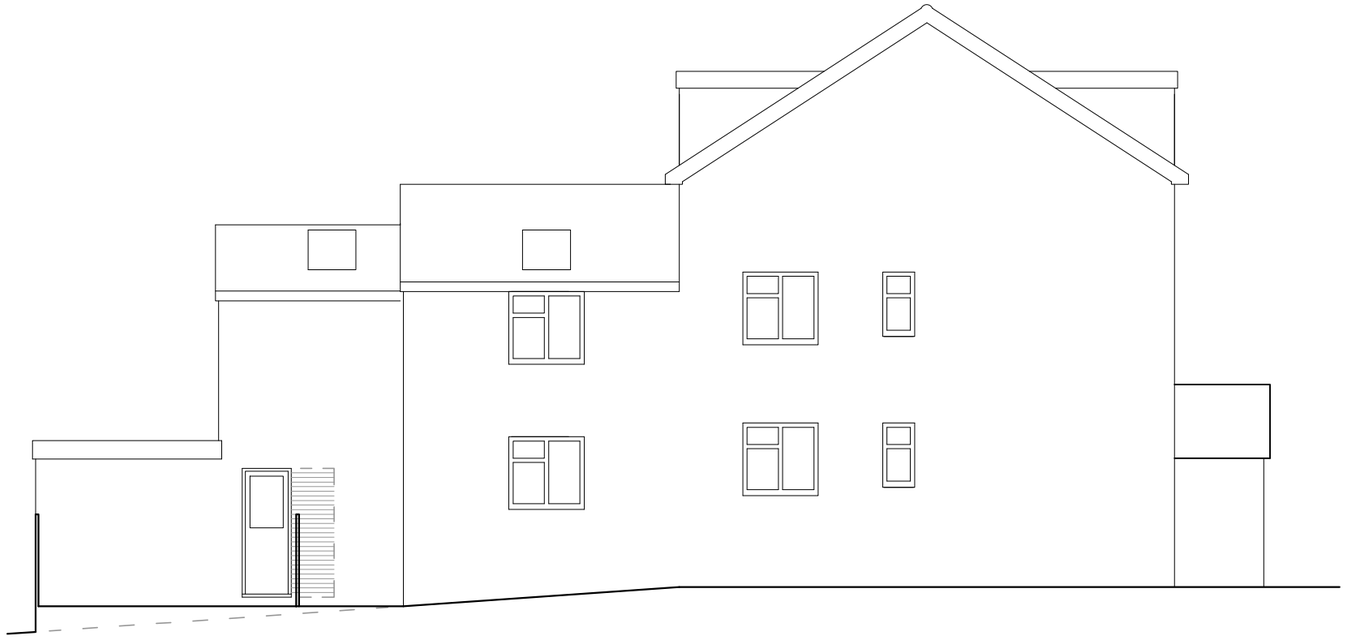

Side (West) Elevation @ *1:100*

Rev	Description	Date
B	Patio enlarged	25.10.24
A	Existing rooflight added	23.08.24

Job Reference	Client
Conversion & Extension 125 Lyndhurst Road Worthing	Mr Karriqi

Drawing Title	Drawing No	Rev
Proposed Elevations	ADC1052/70	B

Date	Scale	Dwg Size	Plot Style	Drawn	Checked
04.07.24	1:100	A3	ADCgreyscale	AD	AD

All dimensions to be checked on site ~~and do not scale from this drawing.~~ This drawing should be approved by Local Authority Building Control or other appropriate checking authority prior to commencement of work. This drawing should not be reproduced without the prior consent of the author.

ADC Alistair Dodd Consulting

Architectural Services

Citibase Brighton . 95 Ditchling Road . Brighton
East Sussex . BN1 4ST
Tel: 01273 558330
Email: info@adcbrighton.co.uk
WWw.adcbrighton.com