A3

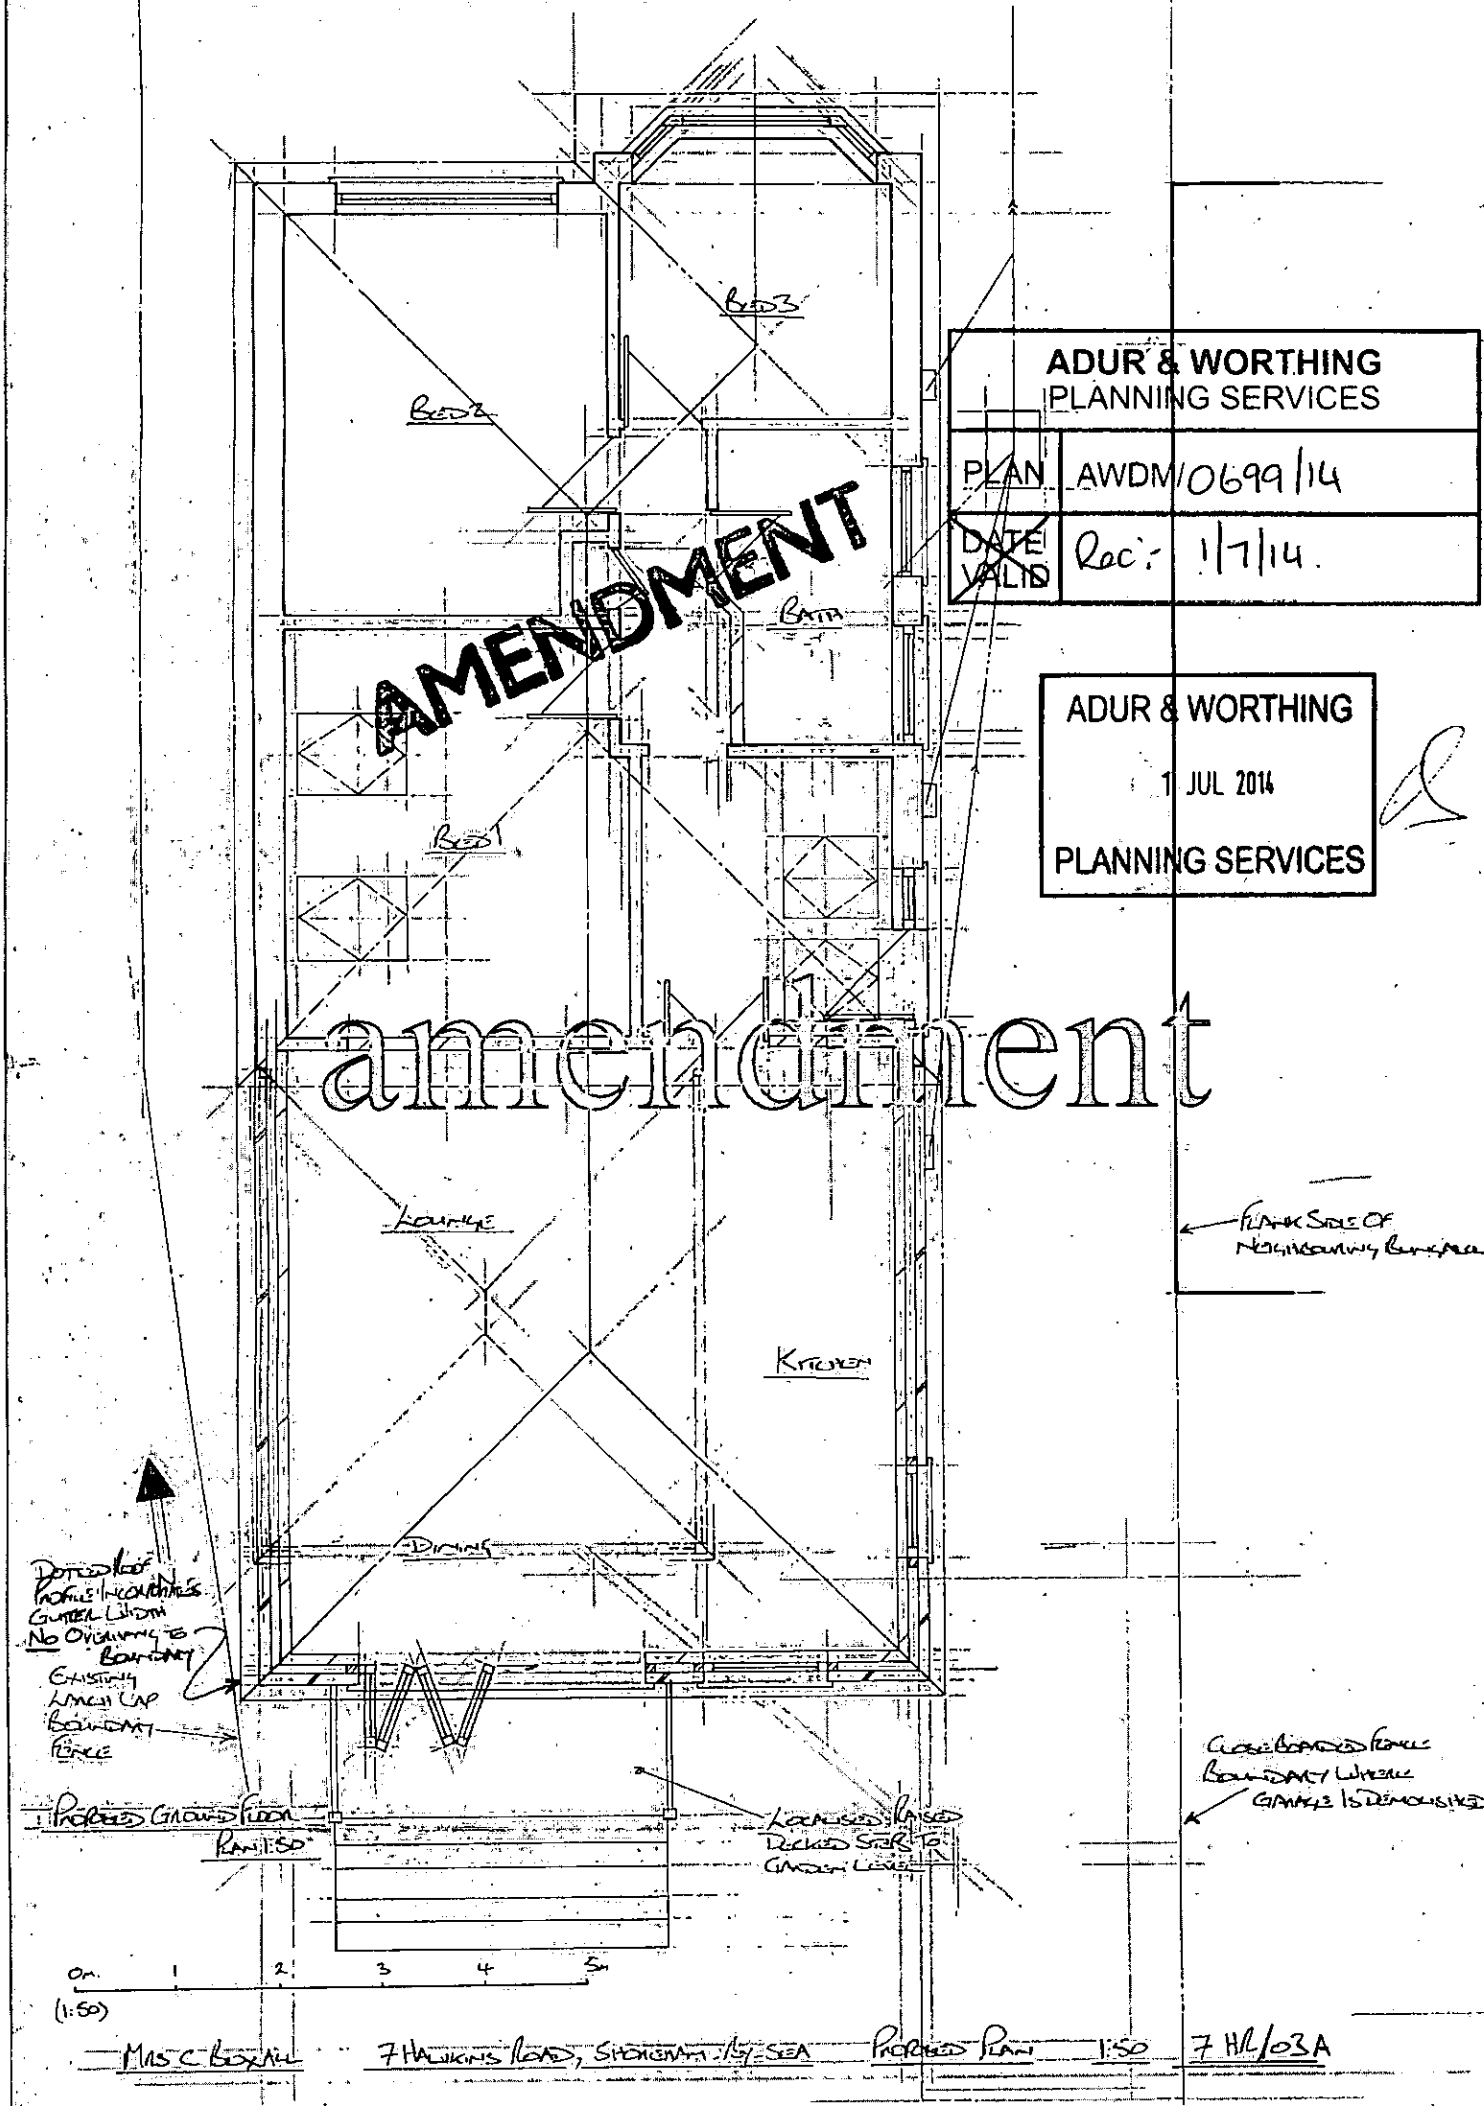

MR & C BOXALL 7 HAWKINS ROAD, SHOREHAM-BY-SEA PROPOSED PLAN 1:50 7 HR/03A