

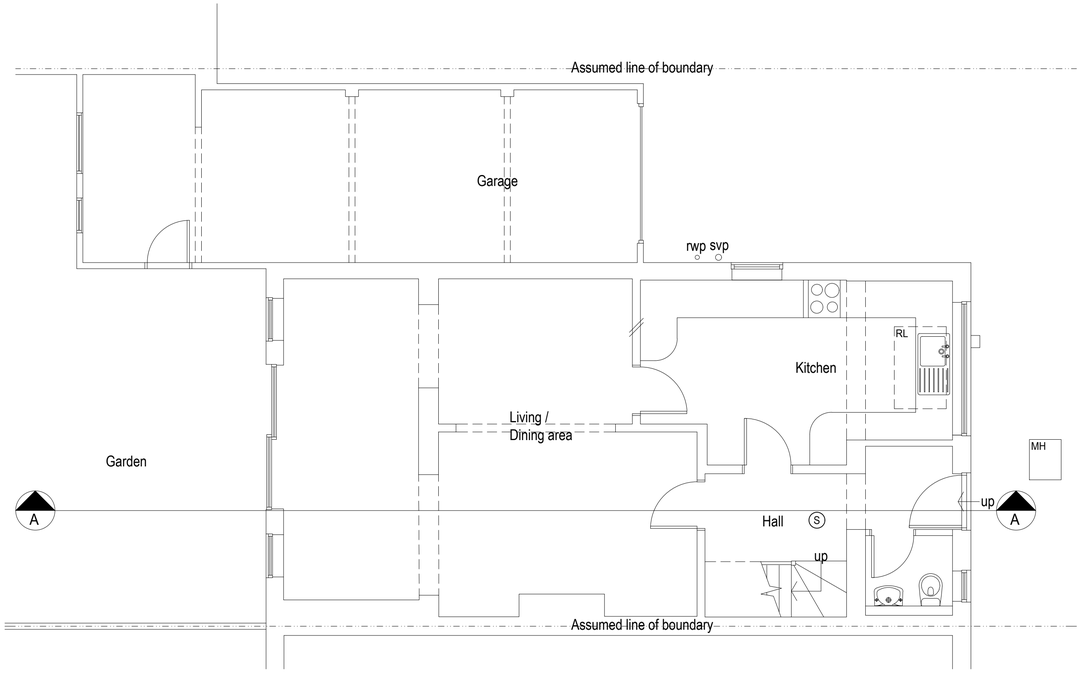



Existing Ground Floor Plan 1:50

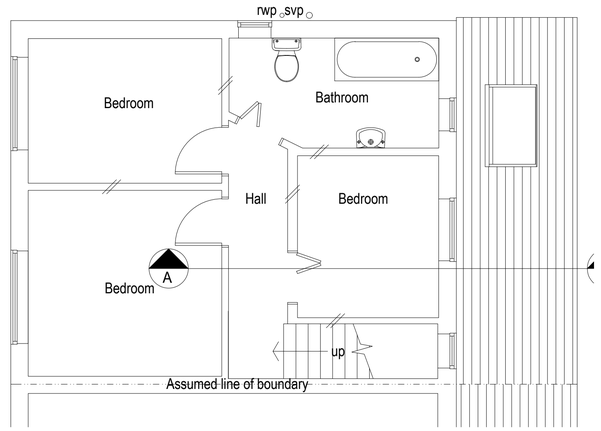


Existing First Floor Plan 1:50

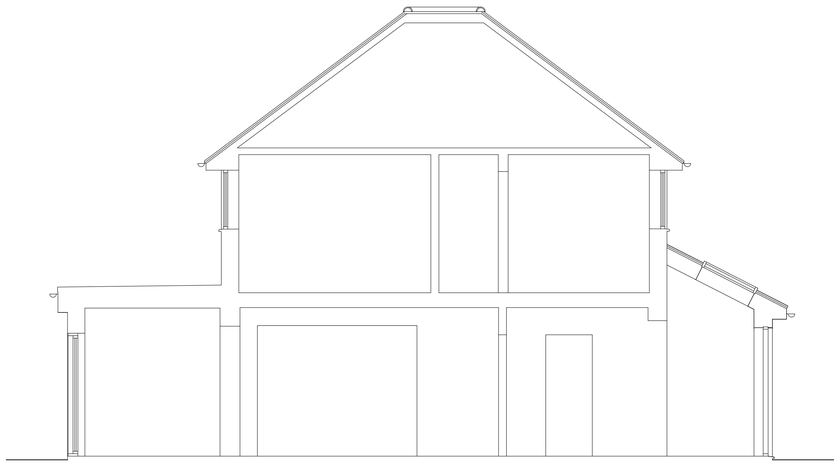


Existing Section A-A 1:50

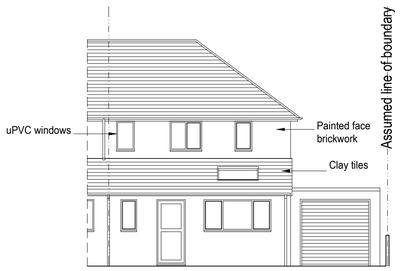


Existing Front (North) Elevation 1:100

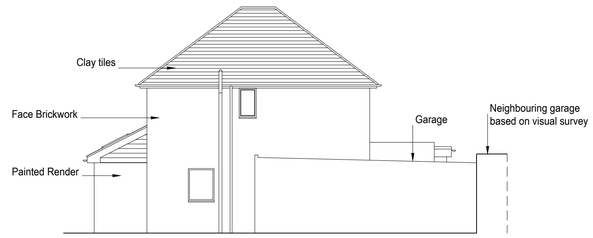

Existing Side (West) Elevation 1:100

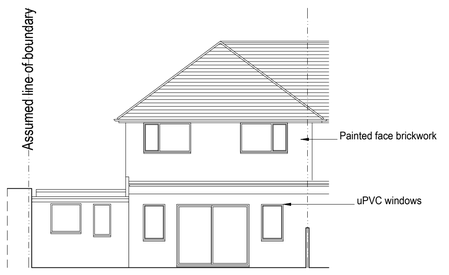

Existing Rear (South) Elevation 1:100

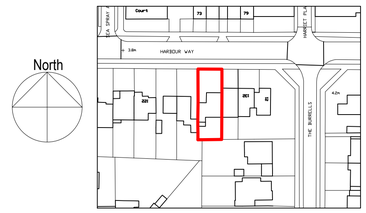

Location Plan 1:1250

1:1250 0 10 20 30 40 50 60 70 80 90 100

1:100 0 1 2 3 4 5 6 7 8 9 10m

1:50 0 1 2 3 4 5 6 7 8 9 10m

Rev A 06.02.2018 Garage ammended
amendments

bpm Architectural Services Ltd.

client: Shaun Fowler

project: 128 Harbour Way
Shoreham by sea
West Sussex
BN43 5HH

project ref: 1422 Drawing No. 01

drawing title: Existing plans, section and elevations

drawn by: C Mitchell

date: Nov 17 scale: 1:50/100@ A1

www.bpmnet.co.uk
info@bpmnet.co.uk

Do not scale off drawing, check all dimensions on site before all work is commenced

All goods materials workmanship to conform with current building regs BSS and COP's