FIRST SCHEDULE

TREES SPECIFIED INDIVIDUALLY*

(encircled in black on the map)

No. on Map.	*Description.*	*Situation.*
T1	Leyland Cypress	South-west corner of rear g... 115 Offington Lane.
T2	Horse Chestnut	North-eastern corner of fro... 'Five Ways', 1 Goodwood Road.
T3	Turkey Oak	Centre of front garden - 'F... 1 Goodwood Road.

TREES SPECIFIED BY REFERENCES TO AN AREA*

(within a dotted black line on the map)

No. on Map.	*Description*	*Situation.*
NONE		

GROUPS OF TREES*

(within a broken black line on the map)

No. on Map.	*Description.*	*Situation.*
NONE		

Word "NONE" must be entered where necessary.

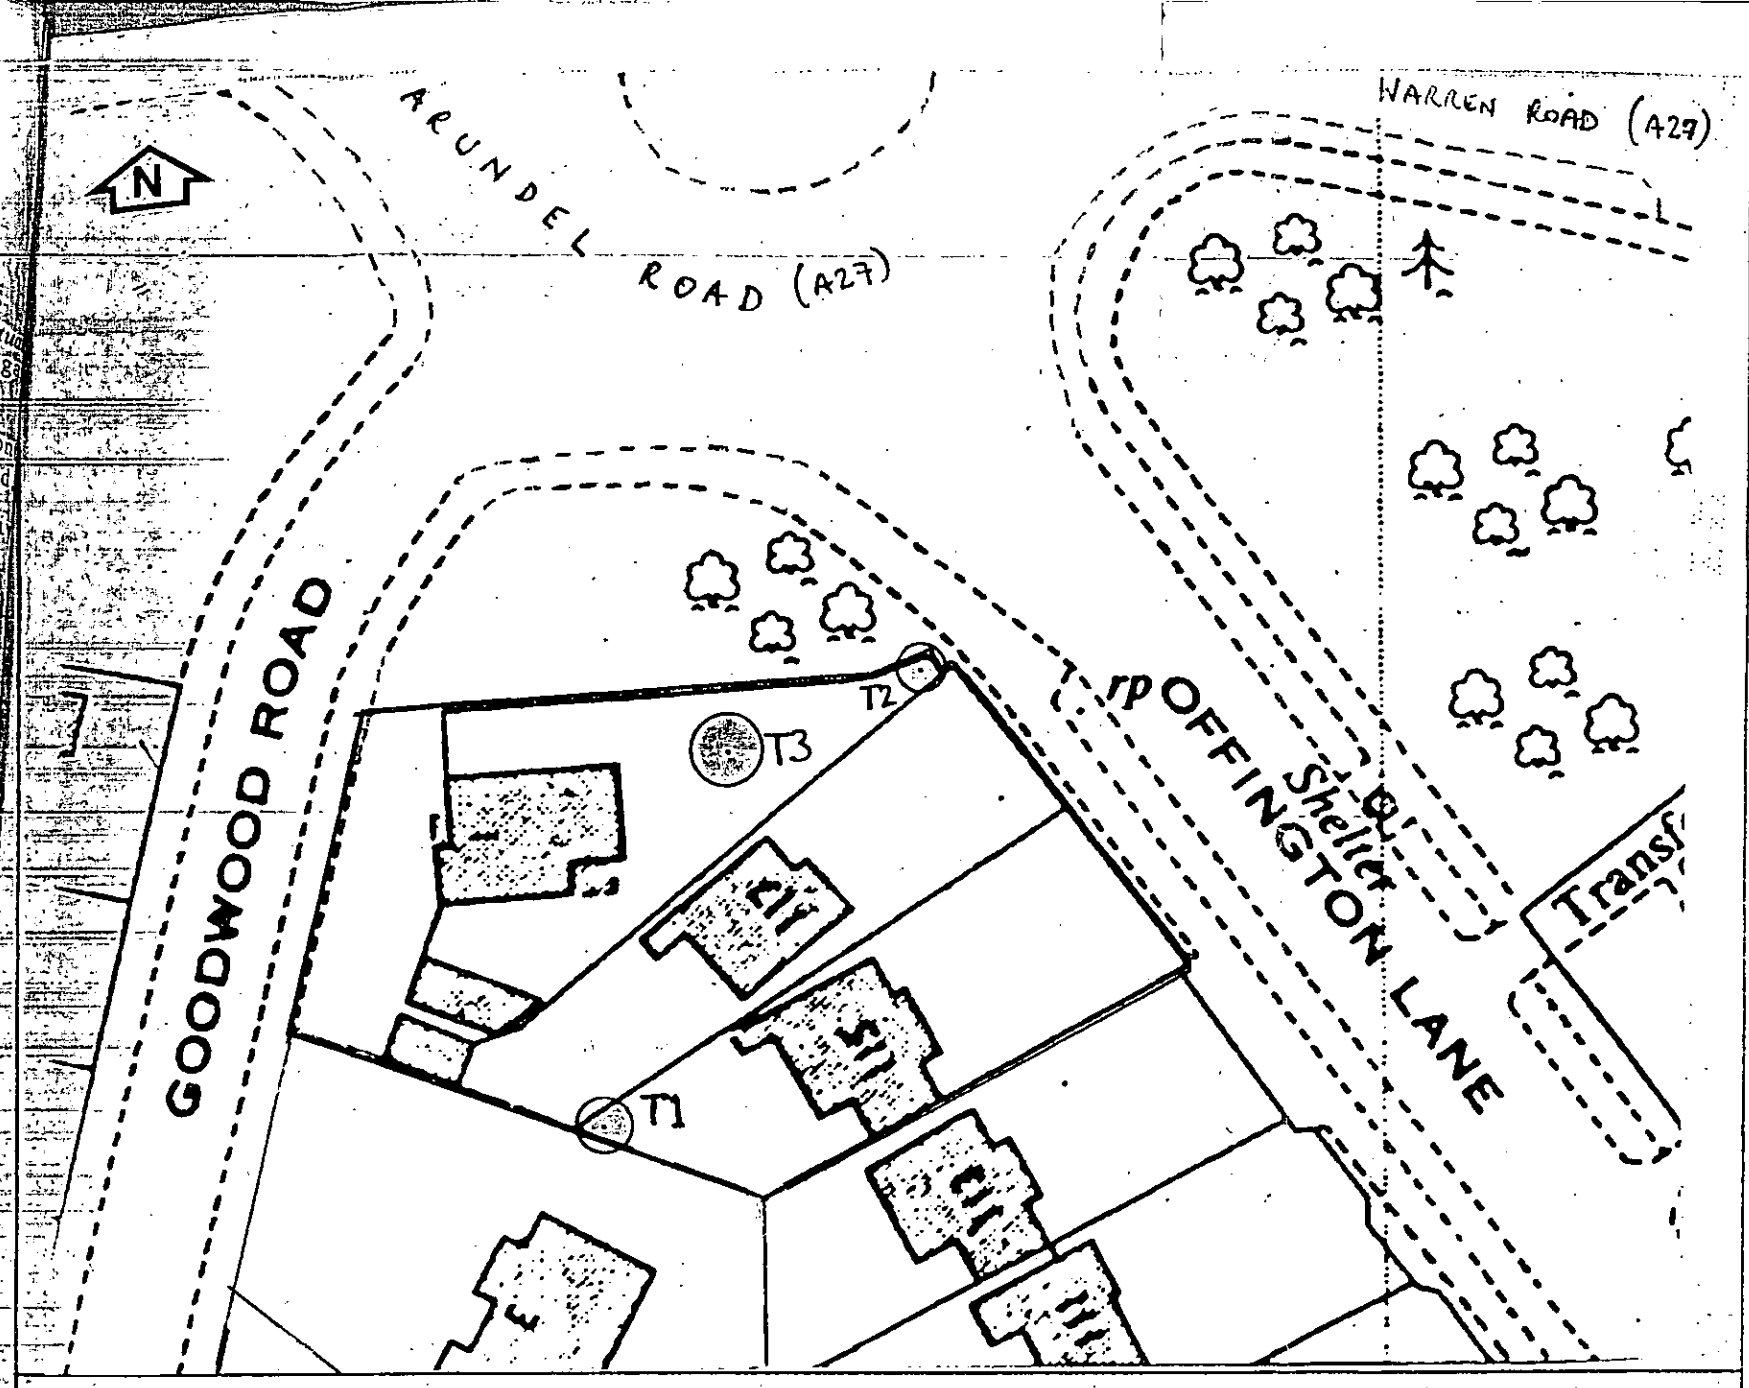

WORTHING BOROUGH COUNCIL

The Worthing Tree Preservation Order No. 39, 1990

Nos. 115 & 117 OFFINGTON LANE and "Five Ways", 1 GOODWOOD ROAD

SCALE	1:500
DRAWING No.	DC834S
DATE	OCTOBER 1990
DRAWN BY	HBM

A.D. CLARKE BA., MA., M.R.T.P.I.
BOROUGH PLANNING OFFICER
WORTHING