Ground floor 31 church walk Worthing BN11 2LT

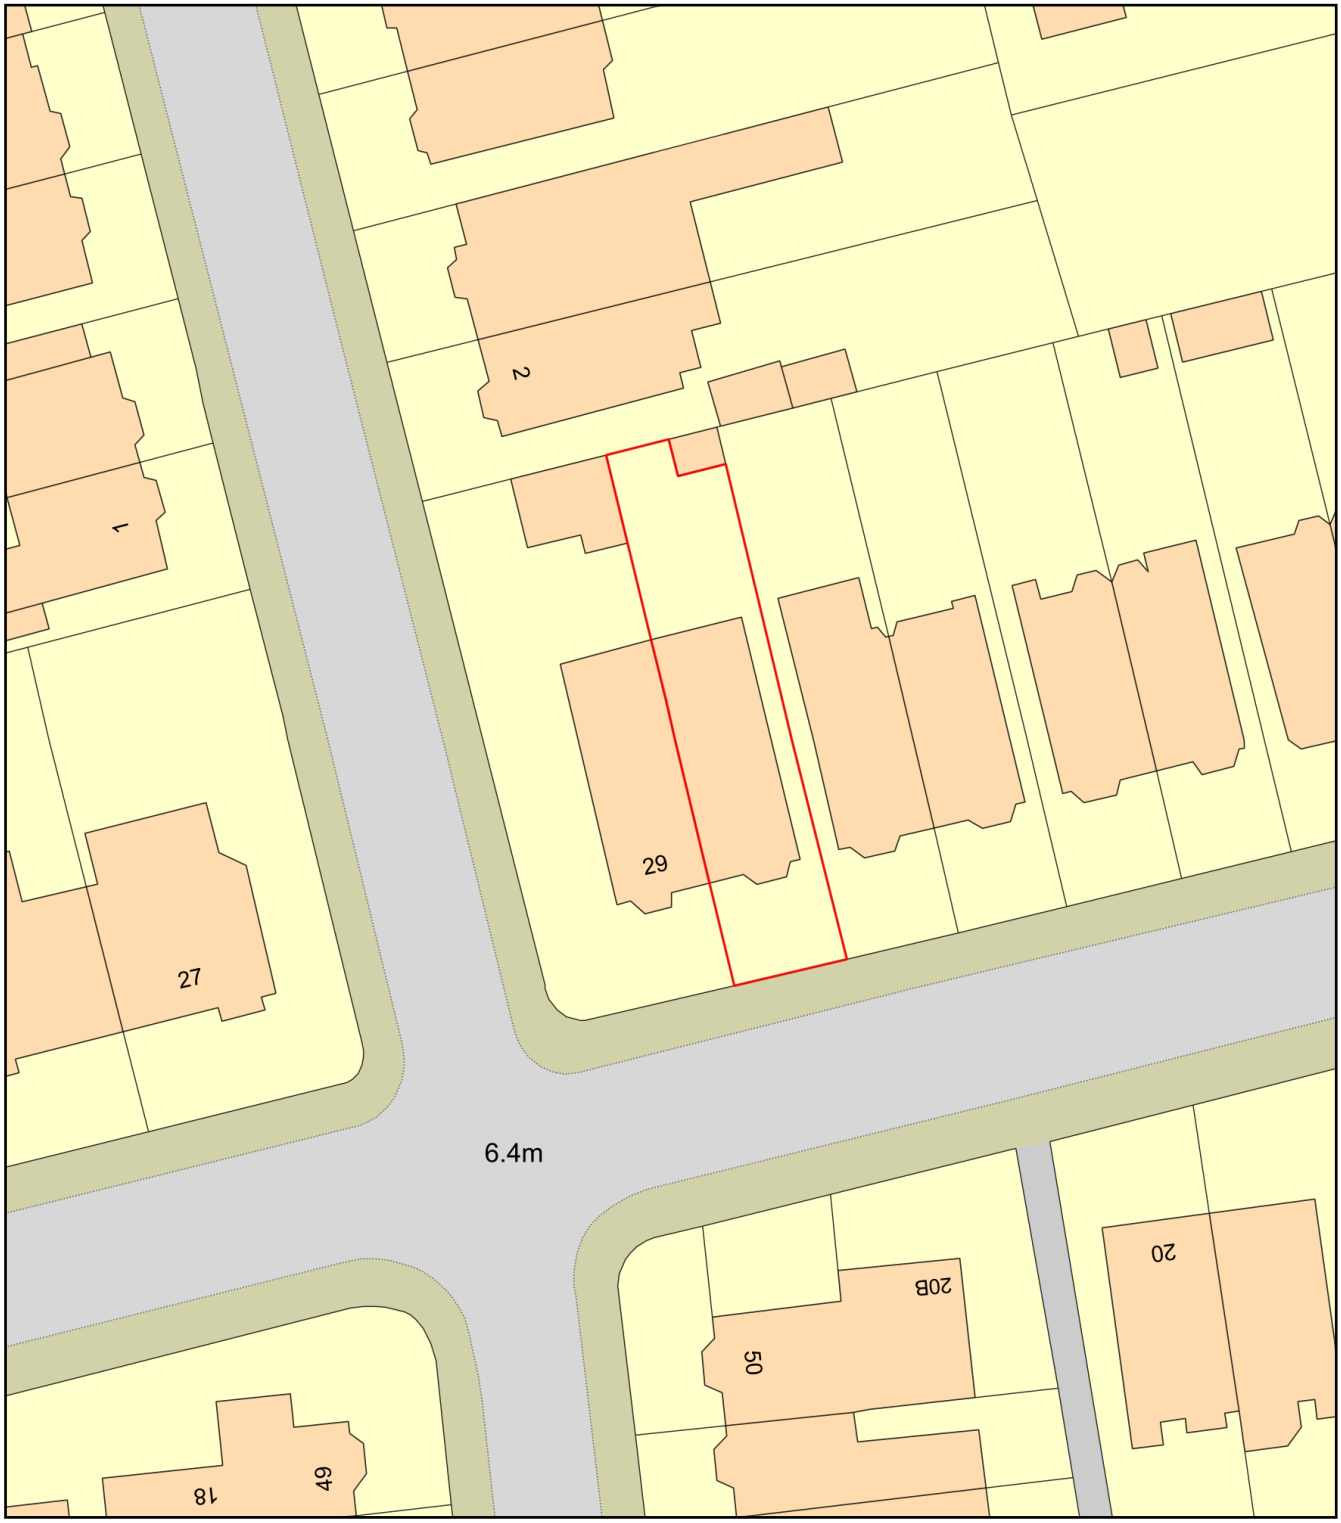

0 20
Metres

N

ReQuestaPlan

Plan Produced for: Mark Pilkington

Date Produced: 03 Jul 2023

Plan Reference Number: TQRQM23184164602291

Scale: 1:500 @ A4

© Crown copyright and database rights 2023 OS 100042766